

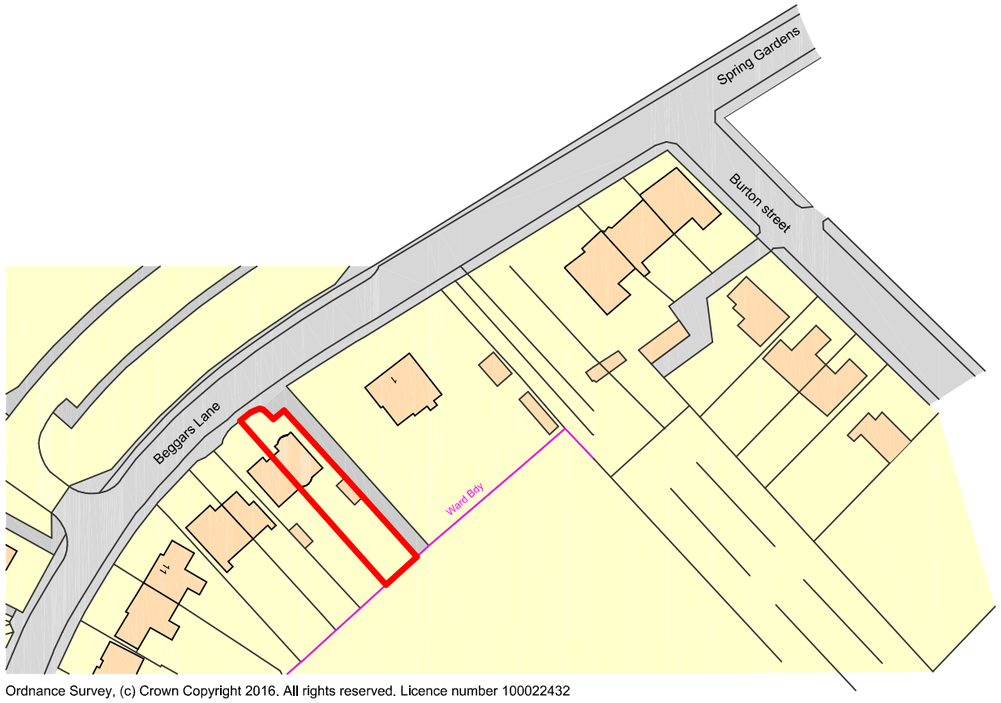



Ordnance Survey, (c) Crown Copyright 2016. All rights reserved. Licence number 100022432

Site location plan @ 1:1250

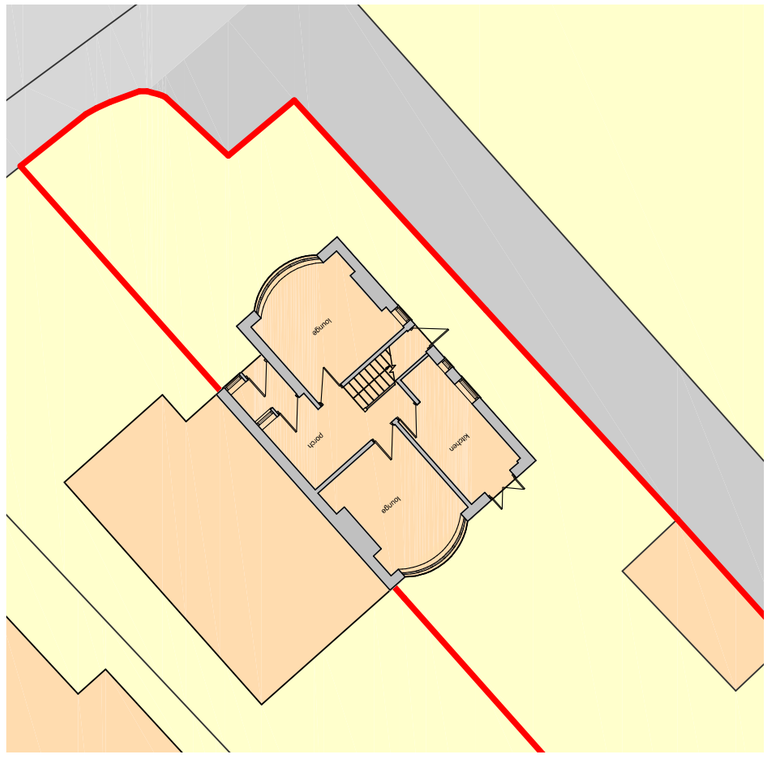


Site plan as existing @ 1:200

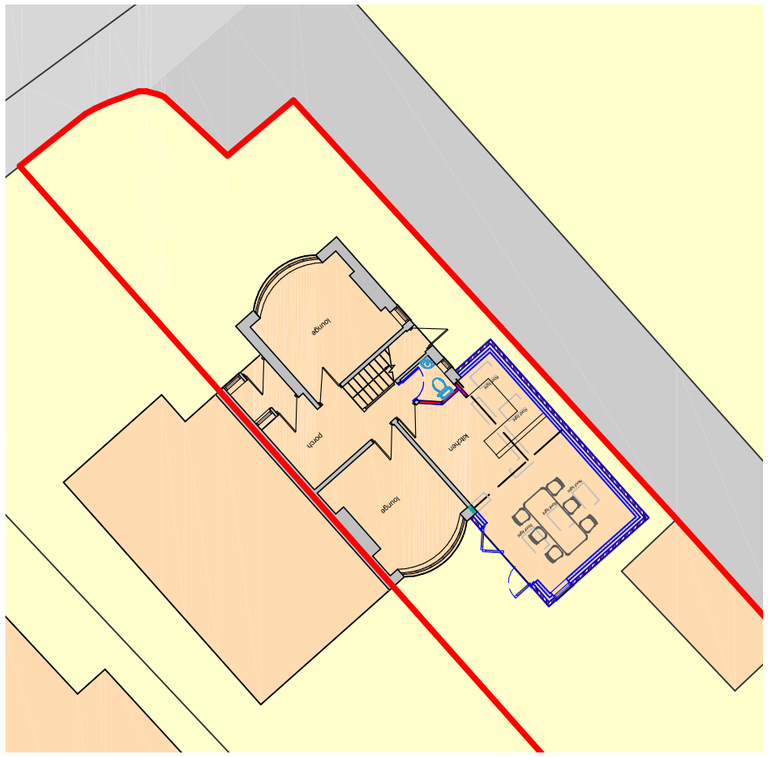


Site plan as proposed @ 1:200

N

**DBD Architectural Consultancy ©2016**

1. Copyright is vested with DBD Architectural Consultancy.

2. All dimensions to be checked on site before proceeding.

3. Contractor to check/adjust dimensions of new work to suit existing conditions.
Do not assume existing structure or details are plumb, square or level.

4. Contractor must notify the architect of any discrepancies before proceeding.

5. All drawings to be read in conjunction with all other consultants drawings and specs.

| Rev | Date | Description |
|---|---|---|
| | | |
| | | |
| | | |
| | | |

DBD Architectural Consultancy

**DBD Architectural Consultancy Ltd**
50 Broad Street, Leek,
Staffordshire, ST13 5NS
01538 383118
mail@dbdconsultants.co.uk
www.dbdconsultants.co.uk

Mr and Mrs Bellhouse
3 Beggars Lane
Leek
ST13 8DB
Client

Proposed side extension and rear extension
Project

Title

Site location and site plans

Stage: Planning
Size: A3
Scale: 1:200 & 1:1250
Date: 29.01.16
Job No: 1613-100
Drawing Number: PL01