





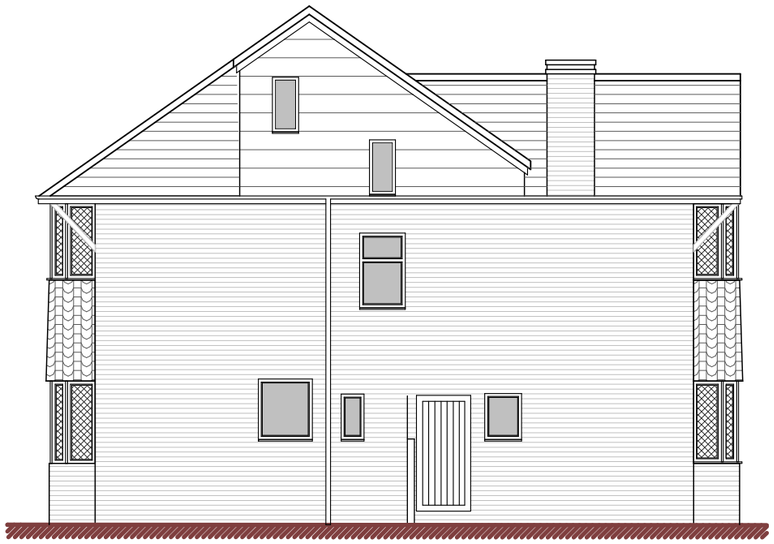

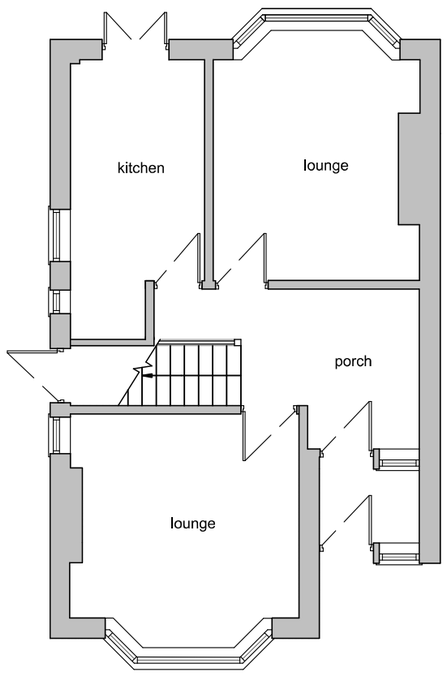

Ground floor plan

Scale

0 1 2 3 4 5

DBD Architectural Consultancy ©2016

1. Copyright is vested with DBD Architectural Consultancy.

2. All dimensions to be checked on site before proceeding.

3. Contractor to check/adjust dimensions of new work to suit existing conditions.
Do not assume existing structure or details are plumb, square or level.

4. Contractor must notify the architect of any discrepancies before proceeding.

5. All drawings to be read in conjunction with all other consultants drawings and specs.

Rev	Date	Description

DBD Architectural Consultancy

DBD Architectural Consultancy Ltd
50 Broad Street, Leek,
Staffordshire, ST13 5NS
01538 383118
mail@dbdconsultants.co.uk
www.dbdconsultants.co.uk

Mr and Mrs Bellhouse
3 Beggars Lane
Leek
ST13 8DB
Client

Proposed side extension
and rear extension
Project

Title

Plans and elevations
as Existing

Stage: Planning

Size: A3	Date: 18.03.16	Job No: 1613-100
Scale: 1:100		

Drawing Number: PL02