STAFFORDSHIRE
moorlands
DISTRICT COUNCIL

Planning Service

MOORLANDS HOUSE, STOCKWELL STREET, LEEK, STAFFORDSHIRE
MOORLANDS ST13 6HQ TEL (01538) 483550 FAX (01538) 483569

Householder Planning Application

Please use this form if you intend to extend your house or to erect ancillary buildings or structures for domestic purposes within the boundary of your property.

28 APR 2008

Please read the notes on the reverse of this form before you complete it.

1. APPLICANT

Name MR. KEVIN OAKLEY.

Address 5. PENMERE DRIVE. WERRINGTON. S.O.T.

Tel No 01782/255714. ST9 0NG

2. AGENT

Name A-Z. DESIGNS

Address 223. HIGH STREET. TALKE. S.O.T.

Tel No 01782/577774. ST6 5EG

3. Address or location of proposed development: 5. PENMERE DRIVE. WERRINGTON.

4. Description of proposed development and the purpose for which it will be used: EXTENSION TO KITCHEN.

5. Type and colour of external materials to be used for walls and roof: TO MATCH EXISTING

6. Do you propose to: (Delete as appropriate)

i) Demolish any buildings or structures? ~~(YES/~~NO) (If 'YES' show their position on your plans)
ii) Fell any trees or shrubs? ~~(YES/~~NO)
iii) Construct a new access to a highway? Vehicular ~~YES/~~NO Pedestrian ~~YES/~~NO
iv) Alter an existing access to a highway? Vehicular ~~YES/~~NO Pedestrian ~~YES/~~NO

7. Have there been any previous extensions to the dwelling since it was built? YES/~~NO~~ If 'YES' please give brief details: CONSERVATORY & GARAGE

8. FORMAL APPLICATION

I/We hereby apply for planning permission to carry out the development described in this application and the accompanying plans.

Signed [signature] Date 25/APRIL/2008

TOWN AND COUNTRY PLANNING ACT, 1990 CERTIFICATE UNDER SECTION 65
CERTIFICATE A

I hereby certify that:


1. No person other than the applicant was an owner of any part of the land to which the application relates at the beginning of the period 20 days before the date of this application.

2. None of the land to which the application relates is or forms part of an agricultural holding. (Delete the whole of 2 if the site is an agricultural holding)

3. Signed [signature] Date 25/APRIL/2008

Ordnance Survey

OS Sitemap™

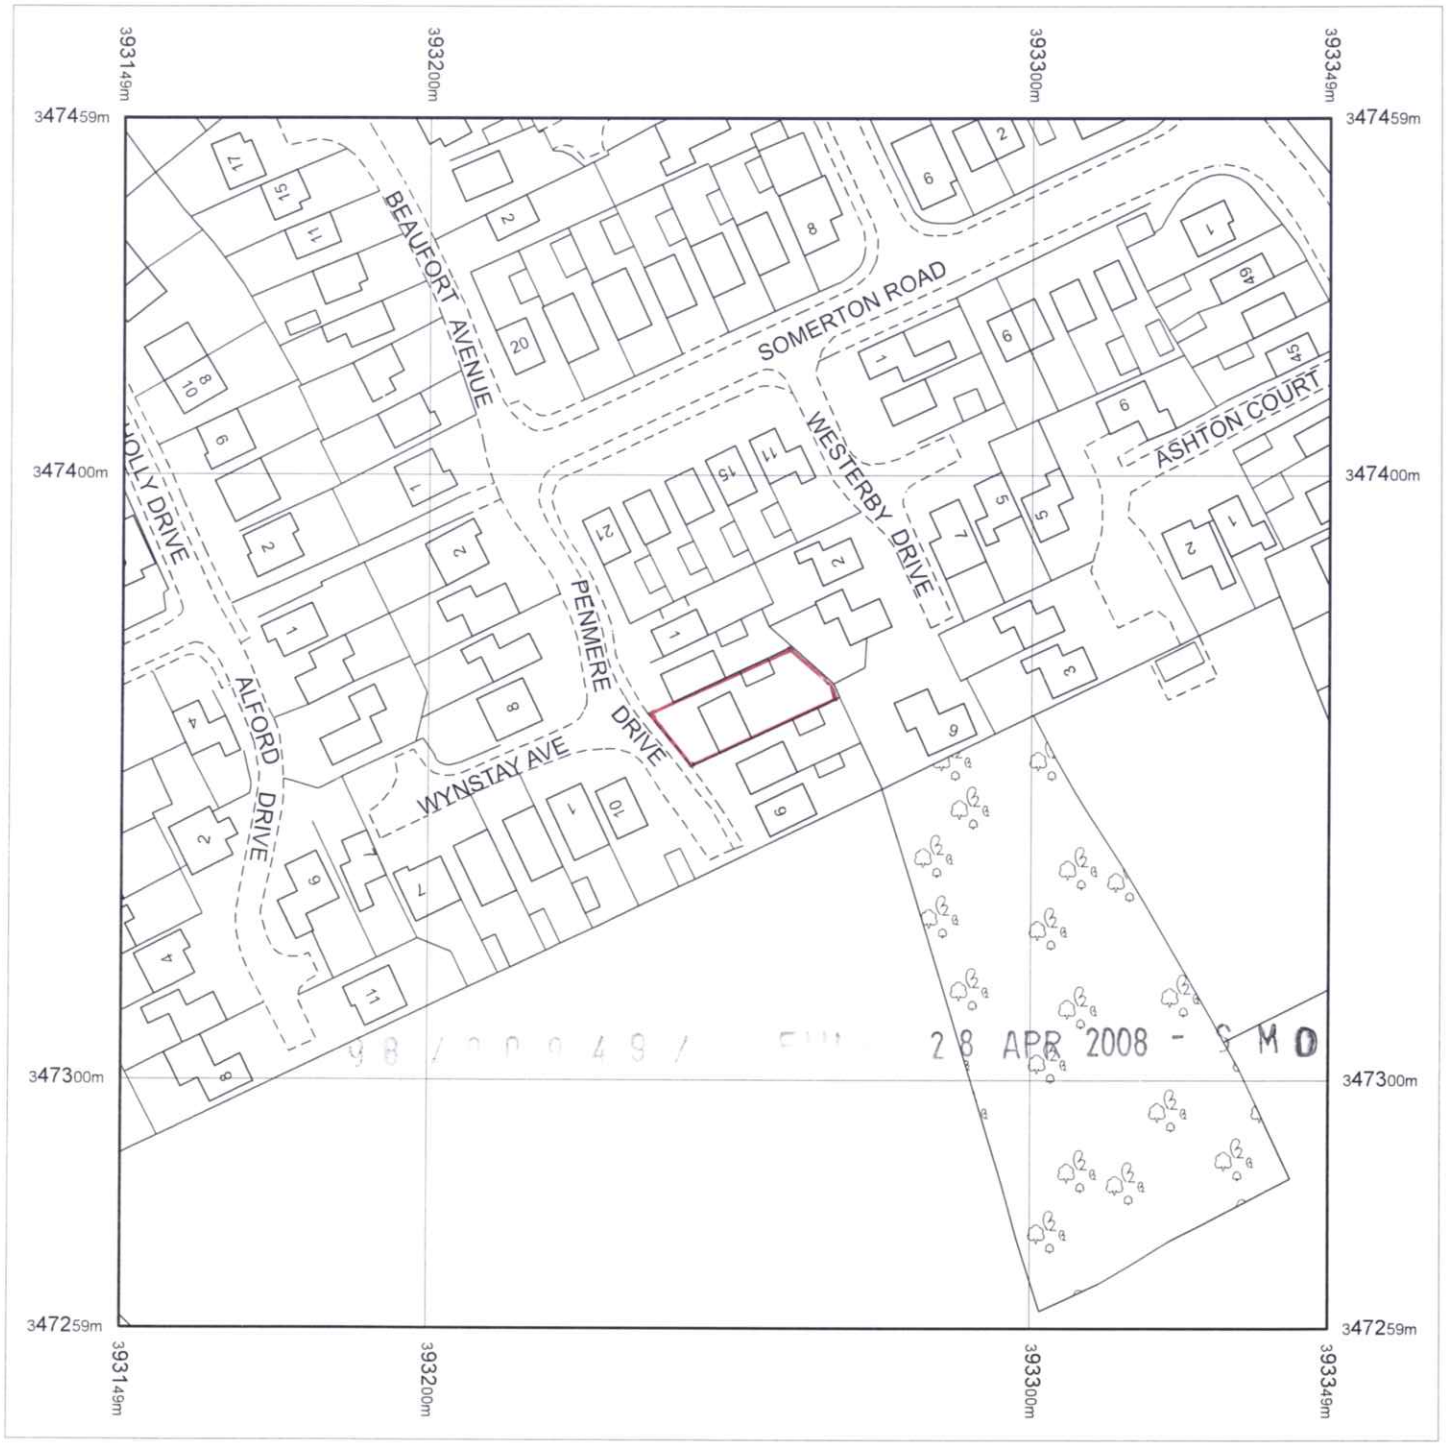

Produced 21.04.2008 from the Ordnance Survey National Geographic Database and incorporating surveyed revision available at this date. © Crown Copyright 2008.

Reproduction in whole or part is prohibited without the prior permission of Ordnance Survey.

Ordnance Survey and the OS Symbol are registered trademarks and OS Sitemap is a trademark of Ordnance Survey, the national mapping agency of Great Britain.

The representation of a road, track or path is no evidence of a right of way.


The representation of features as lines is no evidence of a property boundary.

Metres
0 20 40

Scale 1:1250


Supplied by: **Bookland and Co Ltd**
Serial number: 00229100
Centre coordinates: 393249.38 347359.13

Further information can be found on the OS Sitemap Information leaflet or the Ordnance Survey web site:
www.ordnancesurvey.co.uk

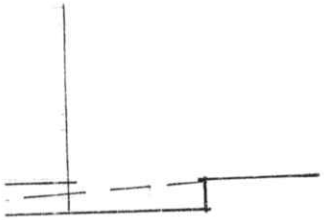

IDE ELEVATION

LECTRICS:- EXTEND POWER
LIGHTING AS REQUIRED
T CLIENT ALL TO I.E.E.
EG'S BY N.I.C. OR E.C.A.
PROVED INSTALLER, OR
T CERTIFIED COMPETANT
RSONS, RESPONSIBLE FOR
SIGN, INSTALLATION &
MMISSIONING, ALL TO PART P
PROVED DOC OF BLDG REG'S
B.S. 7671 2001.

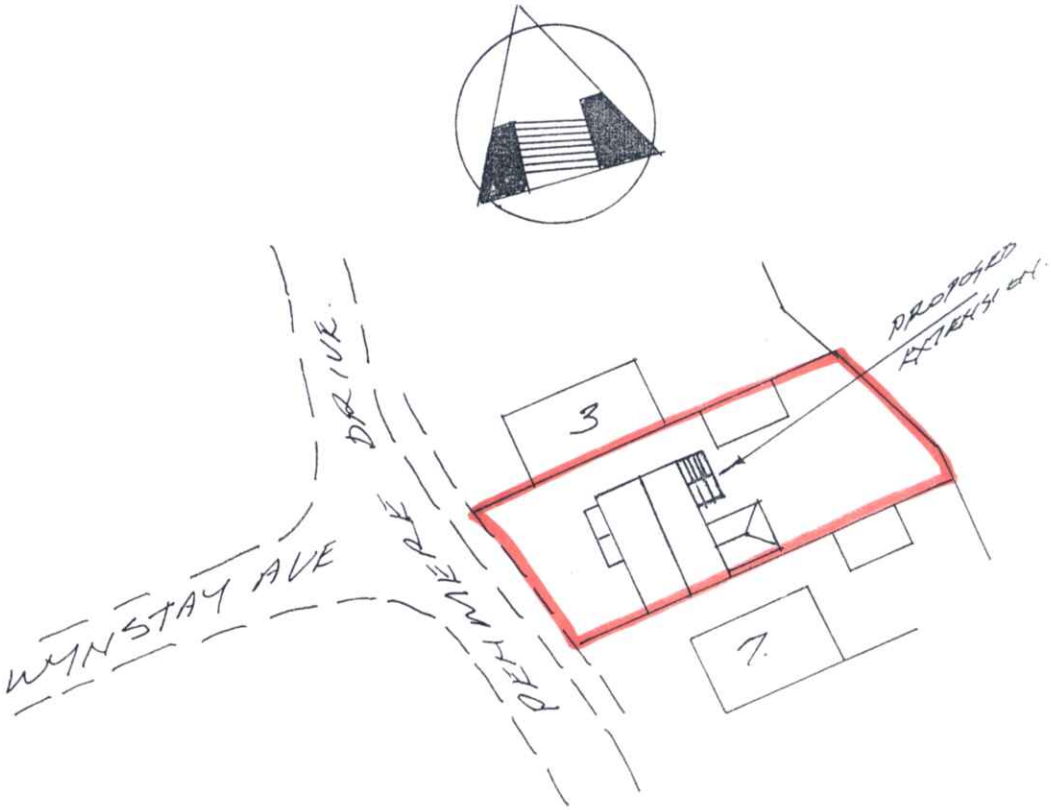

SITE PLAN 1:500