

Ordnance Survey © Crown copyright 2011 All rights reserved. Licence number 100051789

Copyright of this drawing is vested in the Architect and it must not be copied or reproduced without consent. Figured dimensions only are to be taken from this drawing. All contractors must visit the site and be responsible for taking and checking all dimensions relative to their work. Hewitt&Carr Architects Ltd are to be advised of any variation between drawings and site conditions.
DO NOT SCALE OFF THIS DRAWING.....IF IN DOUBT ASK


Rev.	Drawn	Comments	Date

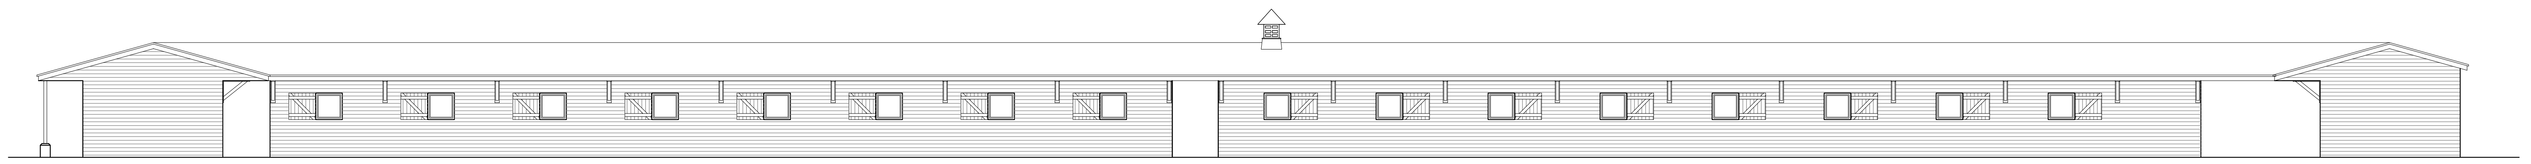


WEST ELEVATION 1:100

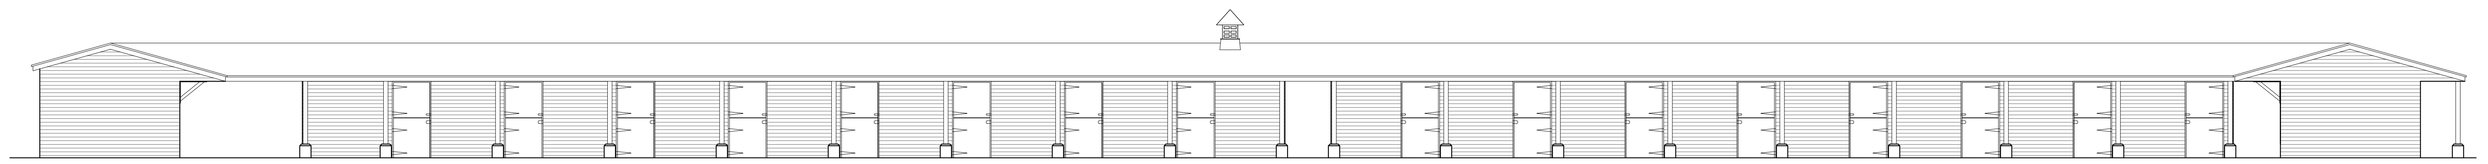

EAST ELEVATION 1:100

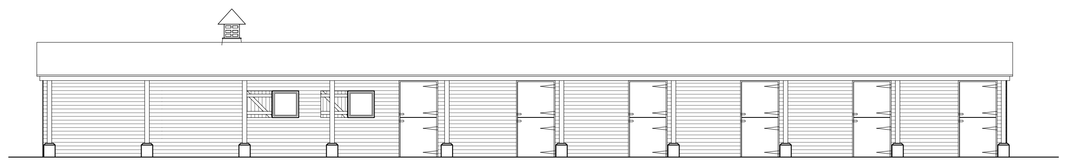


SOUTH ELEVATION 1:100

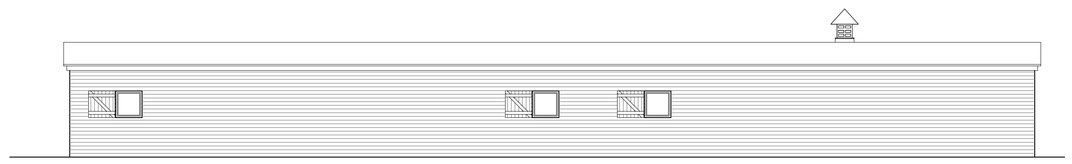


NORTH ELEVATION 1:100




ARENA SIDE NORTH ELEVATION 1:100

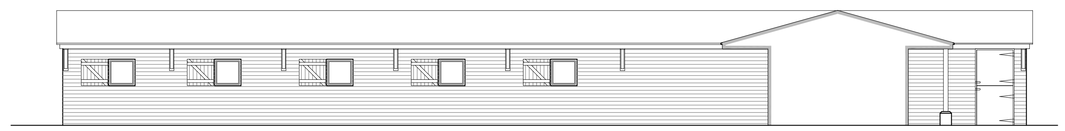

ARENA SIDE SOUTH ELEVATION 1:100

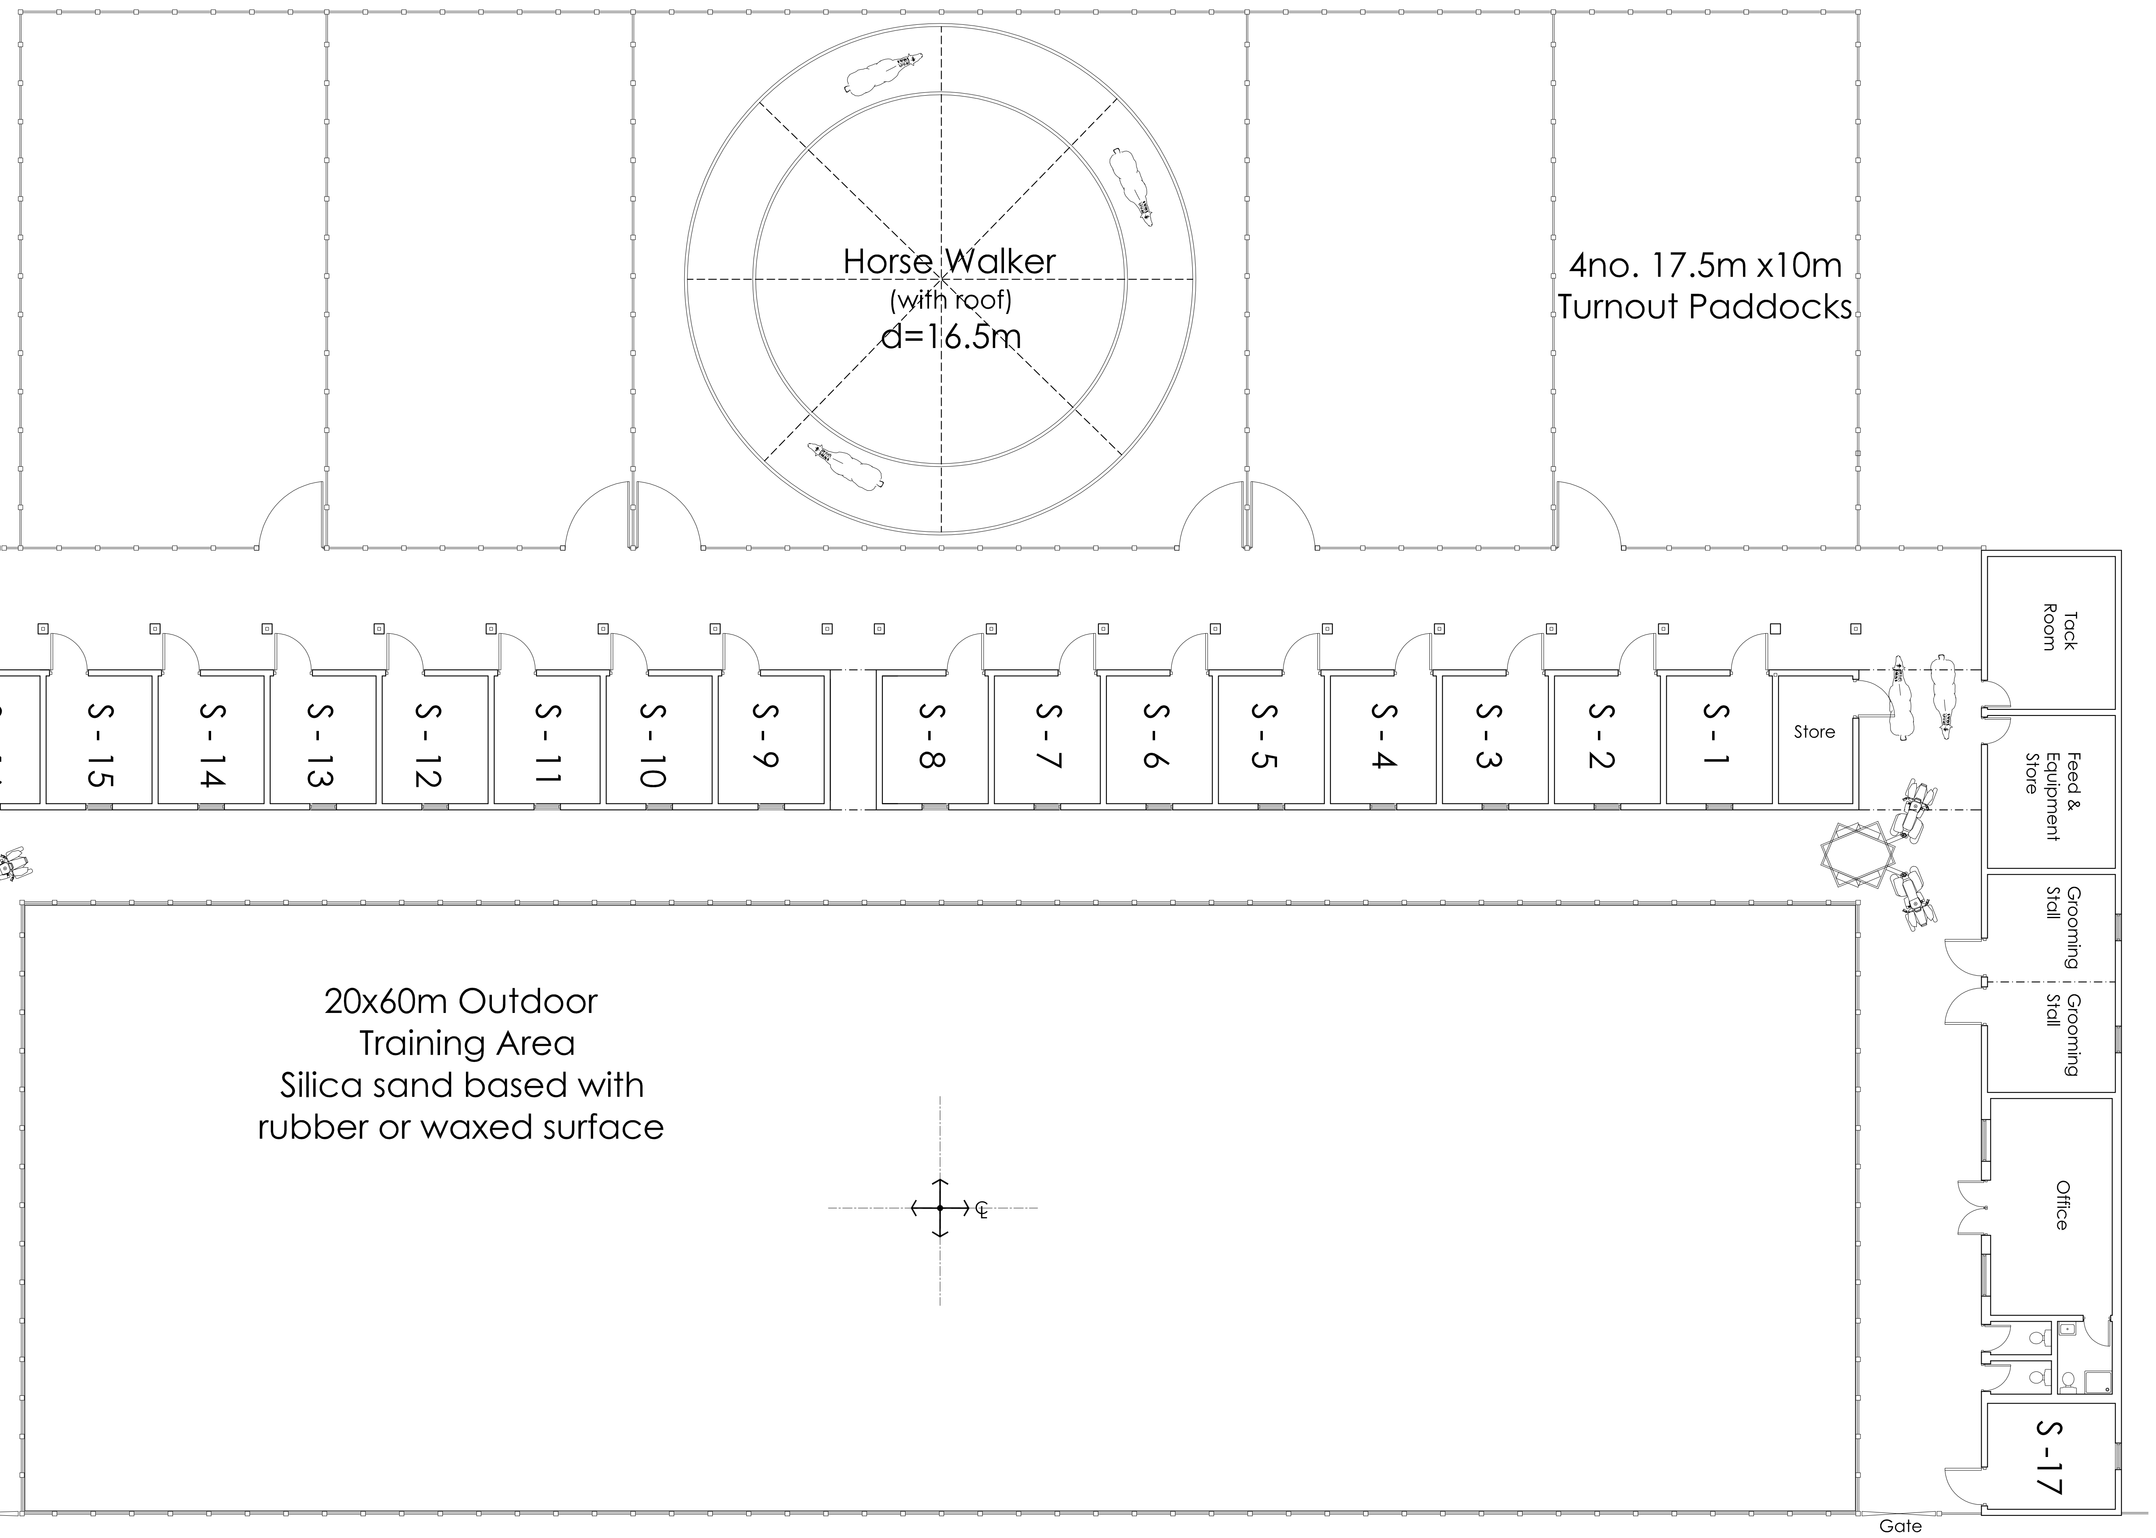

STABLE & ARENA PLAN 1:100

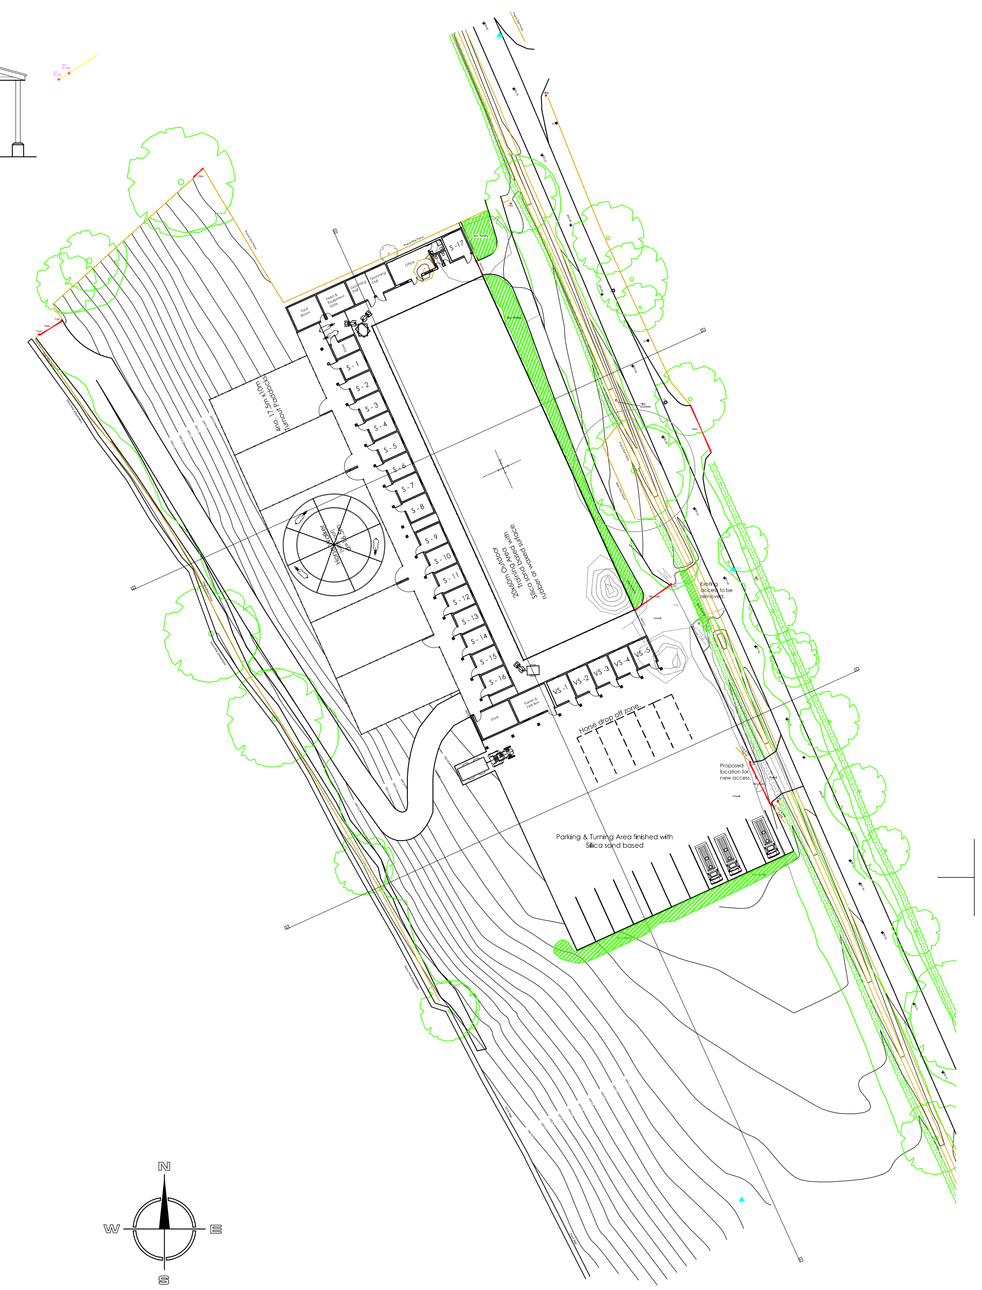

BLOCK PLAN 1:500

Hewitt&Carr Architects
A: 2-4 Cross Street I Cheadle I Staffordshire I ST10 1NP
T: 01538 756888
E: enquiries@hcarchitects.co.uk
W: www.hcarchitects.co.uk

Client
Mr L Pearson

Project
New Build Stables
Spring Cottage Farm

Title
Floor Plan as Proposed

Status
Scheme

Date Mar 2016 Drawn KJM

Scale @A0 1:100 Checked

Project No Drawing No.
00406 AL(0)09 Rev B

SCHEME

File Ref: C:\