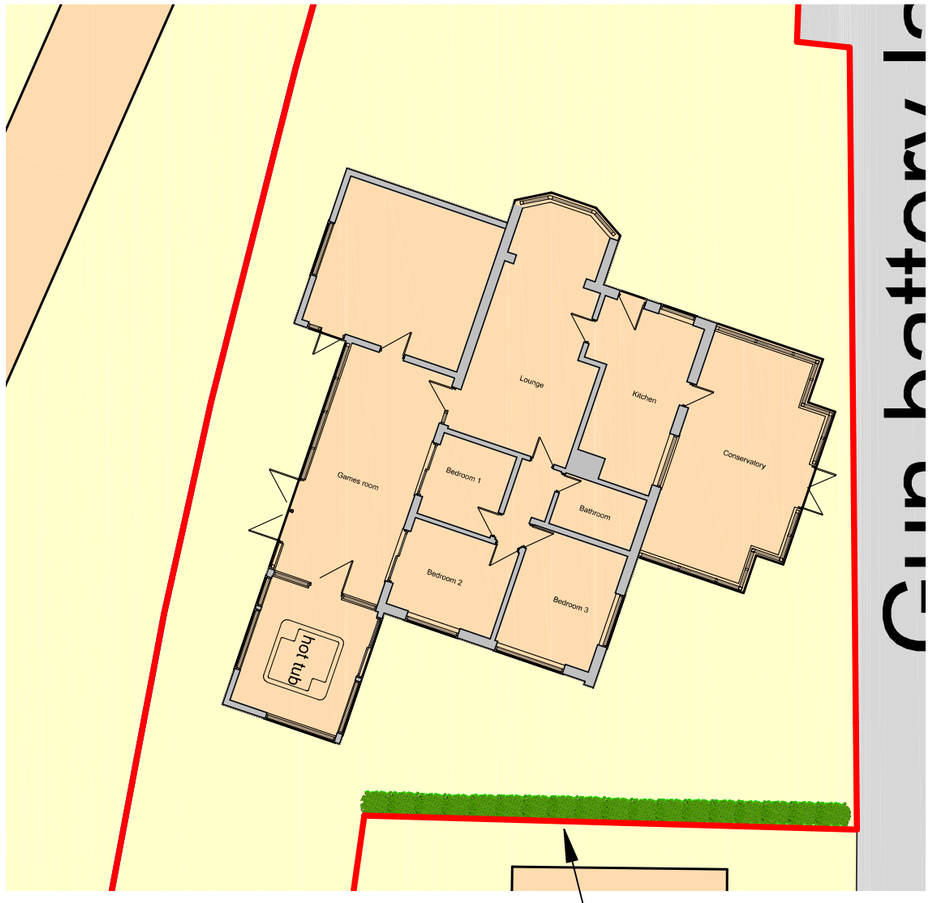

Site plan as existing

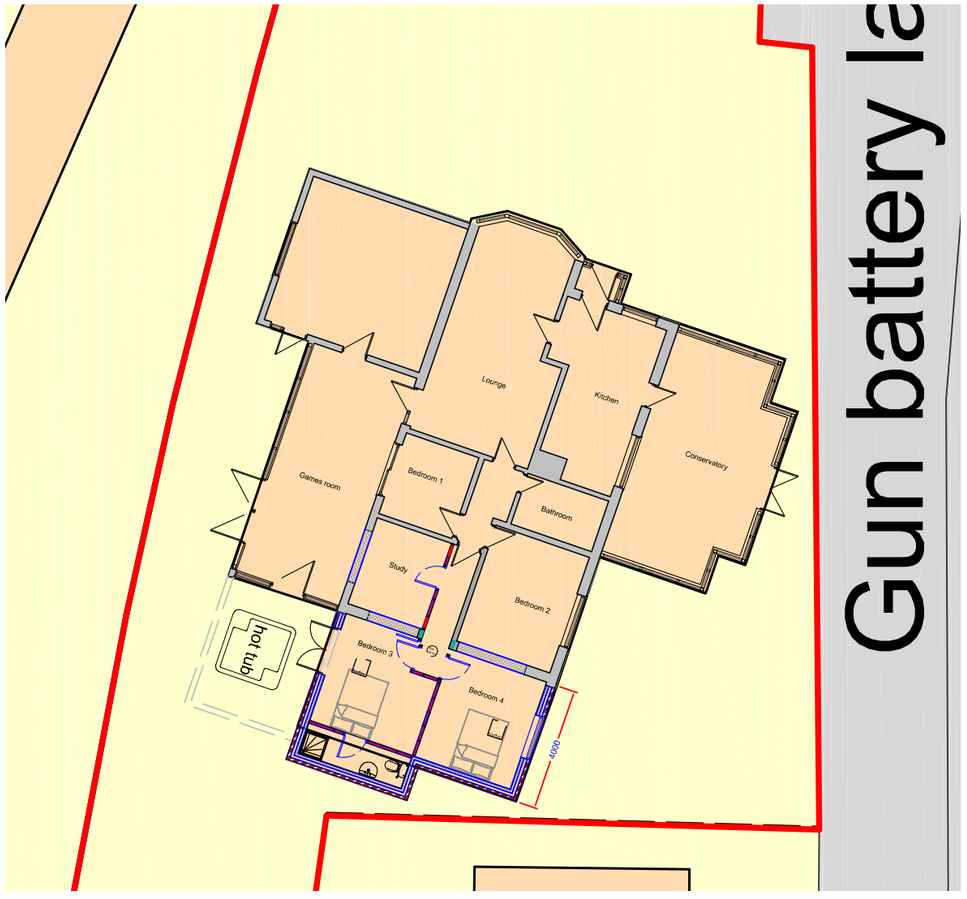

Site plan as proposed



Existing Leylandii hedge to be stripped out and replaced with a close boarded timber fence with gravel boards to match existing 1.8m high

N

DBD Architectural Consultancy Ltd ©2015

1. Copyright is vested with DBD Architectural Consultancy Ltd.

2. All dimensions to be checked on site before proceeding.

3. Contractor to check/adjust dimensions of new work to suit existing conditions.
Do not assume existing structure or details are plumb, square or level.

4. Contractor must notify the architect of any discrepancies before proceeding.

5. All drawings to be read in conjunction with all other consultants drawings and specs.

Rev	Date	Description
D	18/03/16	Extension amended
C	18/03/16	Minor amendments
B	16/03/16	Extension size reduced
A	23/12/15	Minor amendments

DBD Architectural Consultancy
DBD Architectural Consultancy Ltd
50 Broac Street, Leek,
Staffordshire, ST13 5NS
01538 383118
mail@dbdconsultants.co.uk
www.dbdconsultants.co.uk

Client
Mr and Mrs Hall
Green acres
Gun battery lane
Biddulph Moor

Project
Proposed single storey extension

Title
Site Plans
as existing and proposed

Stage: Planning		
Size: A3	Date: 28.11.15	Job No: 1506-100
Scale: 1:200		
Drawing Number: PL 02D		