

South east elevation

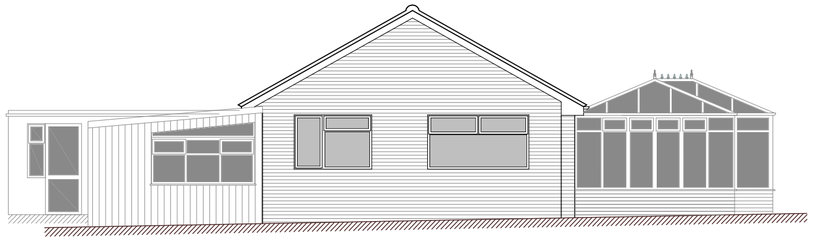

South west elevation

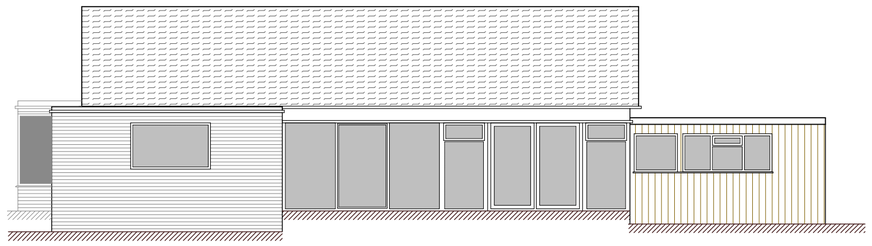

North west elevation

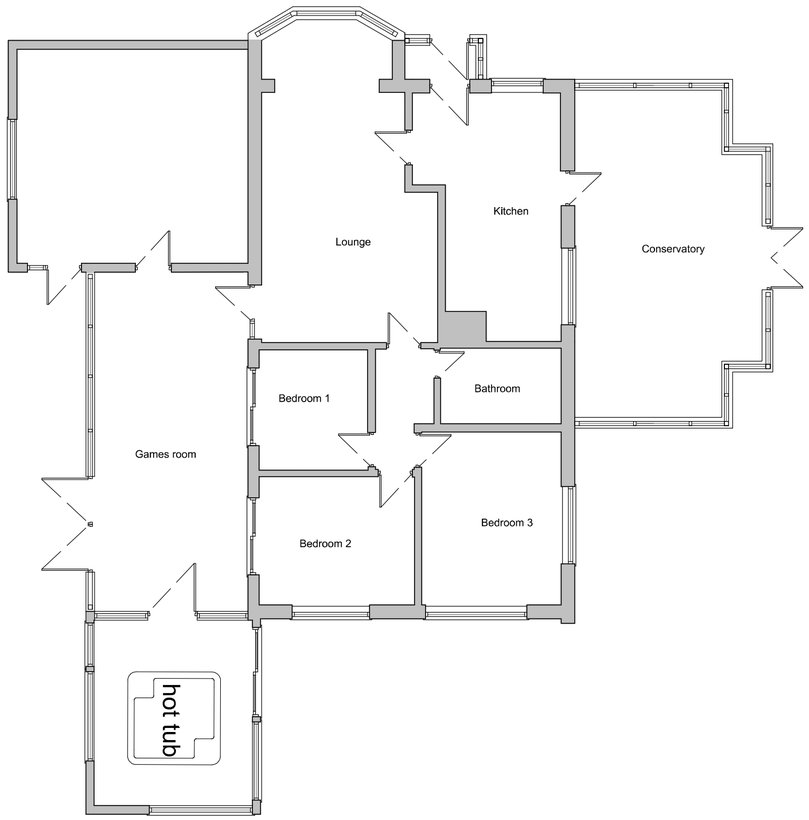

Ground floor plan

Scale

0 1 2 3 4 5

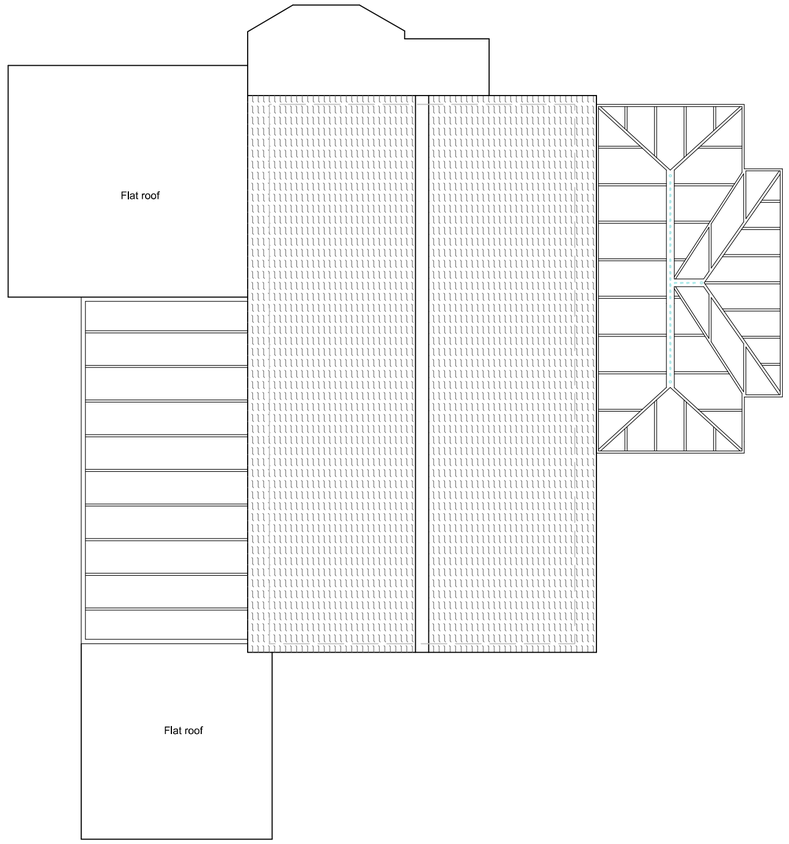

Roof plan

DBD Architectural Consultancy Ltd ©2015

1. Copyright is vested with DBD Architectural Consultancy Ltd.

2. All dimensions to be checked on site before proceeding.

3. Contractor to check/adjust dimensions of new work to suit existing conditions.
Do not assume existing structure or details are plumb, square or level.

4. Contractor must notify the architect of any discrepancies before proceeding.

5. All drawings to be read in conjunction with all other consultants drawings and specs.

Rev.	Date	Description
A	26.02.15	Minor amendments to suit planners comments

DBD Architectural Consultancy

DBD Architectural Consultancy Ltd
50 Broac Street, Leek,
Staffordshire, ST13 5NS
01538 383118
mail@dbdconsultants.co.uk
www.dbdconsultants.co.uk

Client: Mr and Mrs Hall
Green acres
Gun battery lane
Biddulph Moor

Project: Proposed single storey extension

Title: Plans & Elevations as existing

Stage: Planning
Size: A3
Scale: 1:100
Date: 27.02.15
Job No: 1506-100
Drawing Number: PL 04A