

South east elevation

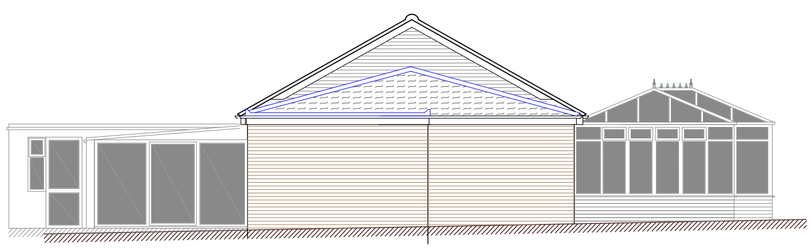

South west elevation

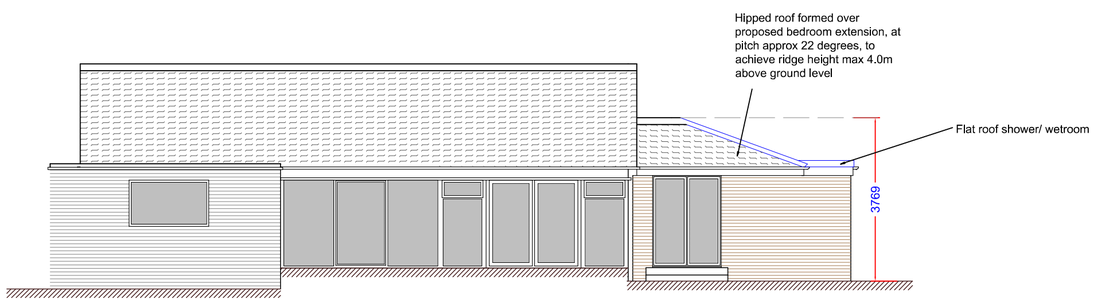

North west elevation

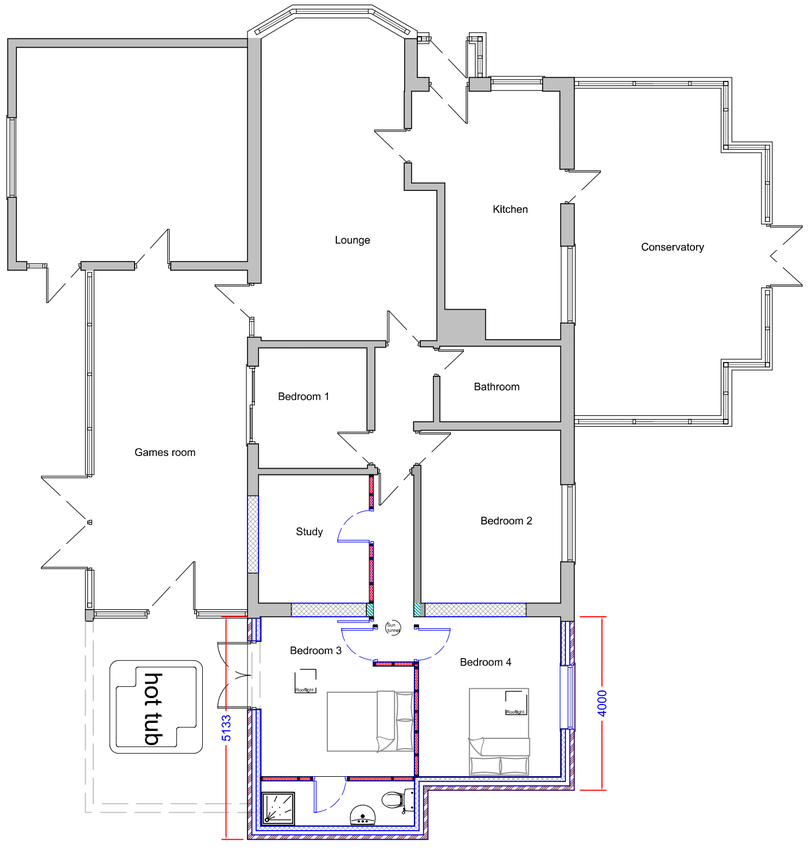

Ground floor plan

Scale

0 1 2 3 4 5

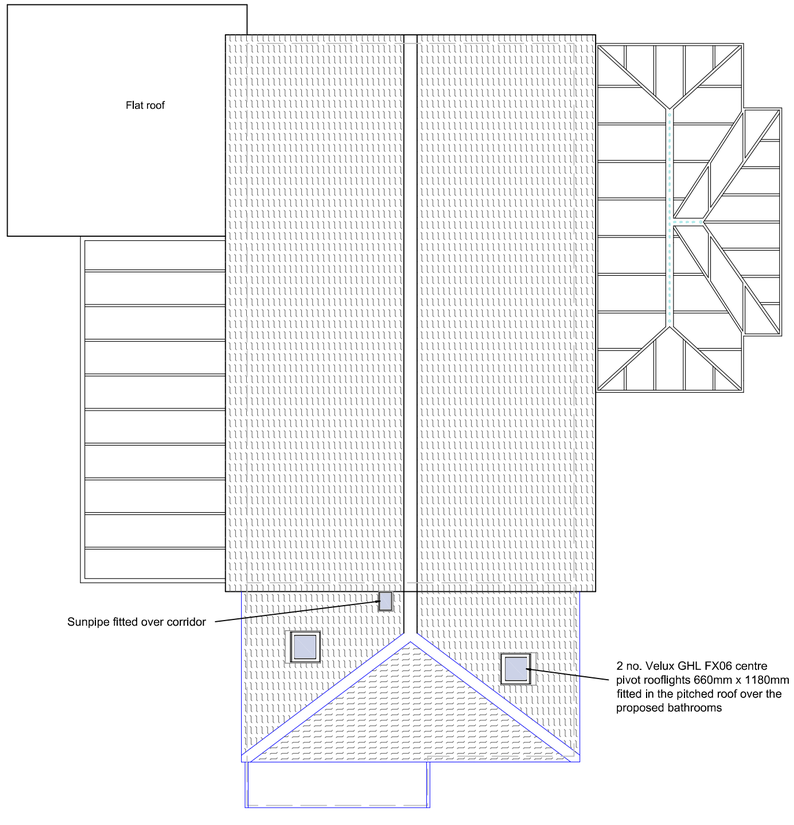

Roof plan

DBD Architectural Consultancy Ltd ©2015

1. Copyright is vested with DBD Architectural Consultancy Ltd.

2. All dimensions to be checked on site before proceeding.

3. Contractor to check/adjust dimensions of new work to suit existing conditions.
Do not assume existing structure or details are plumb, square or level.

4. Contractor must notify the architect of any discrepancies before proceeding.

5. All drawings to be read in conjunction with all other consultants drawings and specs.

Rev	Date	Description
G	18.03.16	Minor amendment
F	18.03.16	Alternative option flat roof wetroom added
E	18.03.16	Minor amendments to suit client comments
D	16.03.16	Minor amendments to suit client comments
C	26.02.16	Minor amendments to suit planners comments
B	26.02.16	Minor amendments to suit planners comments
A	24.11.15	Minor amendments to suit client comments

DBD Architectural Consultancy

DBD Architectural Consultancy Ltd
50 Broad Street, Leek,
Staffordshire, ST13 5NS
01538 383118
mail@dbdconsultants.co.uk
www.dbdconsultants.co.uk

Client
Mr and Mrs Hall
Green acres
Gun battery lane

Project
Proposed single storey extension

Title
Plans & Elevations as proposed

Stage: Planning		
Size: A2	Date: 27.02.15	Job No: 1506-100
Scale: 1:100		
Drawing Number: PL 05G		