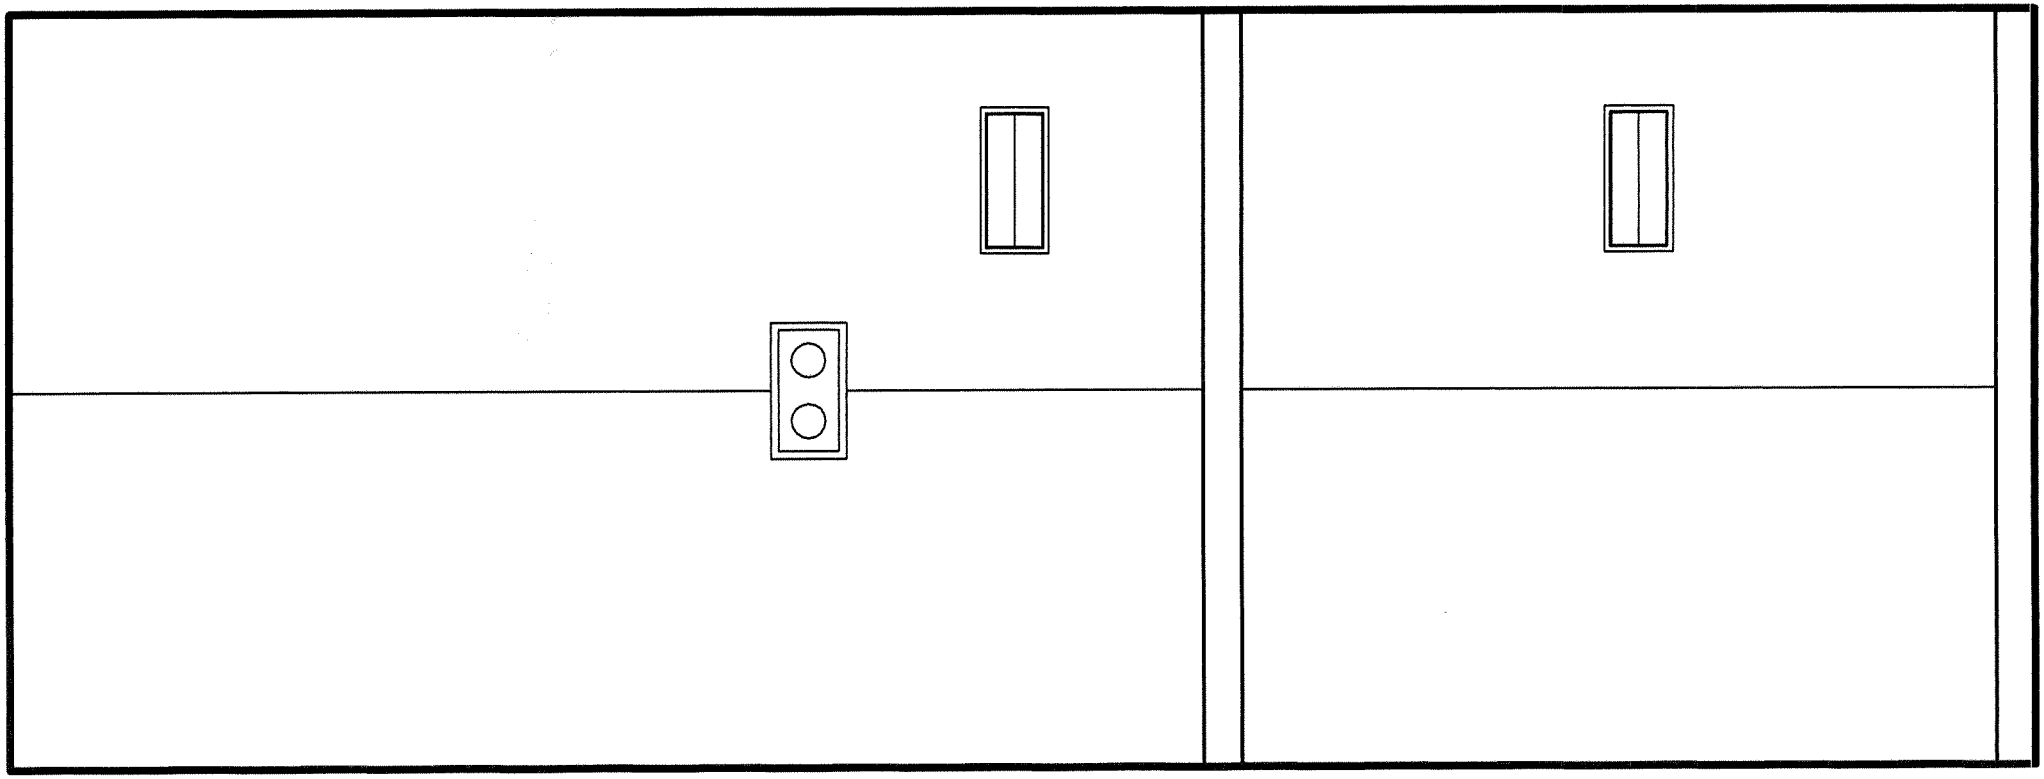


Conservation low profile roof lights to be designed to fit flush with the plane of the roof. The frame is to have a black finish. The glazed area is to be subdivided vertically.

Roof Plan
Former Coach House,
Brook Lane
Endon

Scale 1.50
Dan Pennington