change of use from A1 to B2

Scheme Proposals

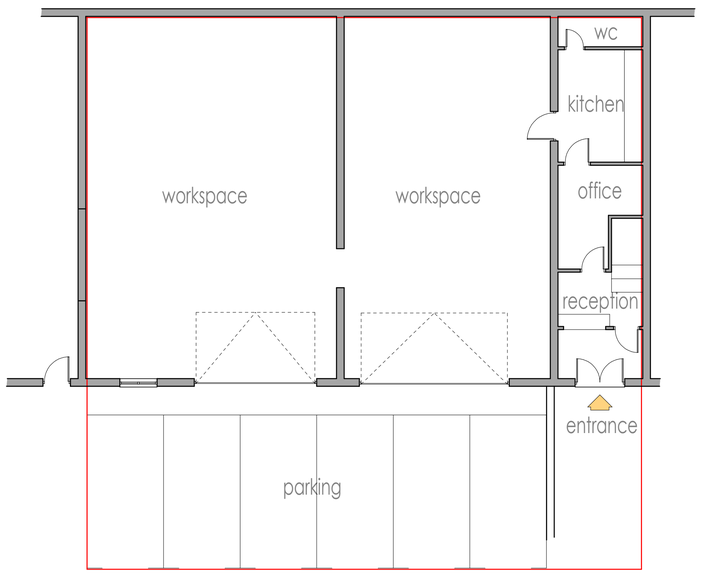

ground floor plan
scale 1:100



site layout plan
scale 1:500

site block plan
scale 1:200



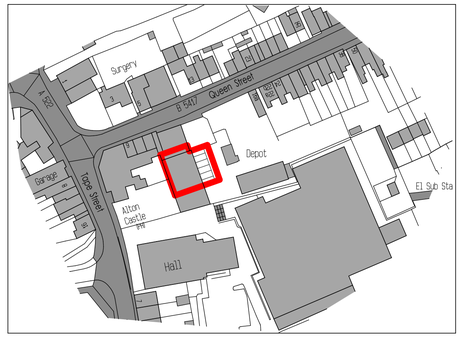

site location plan
scale 1:1250

AI

Client
C/O Byatt Oliver Associates

Contract
Proposed change of use from A1 to B2
to unit on Spooner Builders Yard, Queen Street,
Cheadle, Staffordshire, ST10 1BJ

Drawing Title
Proposed Conditions -
Site Plans

Date	March 2016	**Status**	Preliminary
Scale	1:200 1:500 1:1250	**Contract Number**	5263
Drg. No.	5287 - 001	**Revision Suffix**	A

Revisions

Rev A	04.04.16	Floor Plan Added

BYATT OLIVER
— ASSOCIATES —