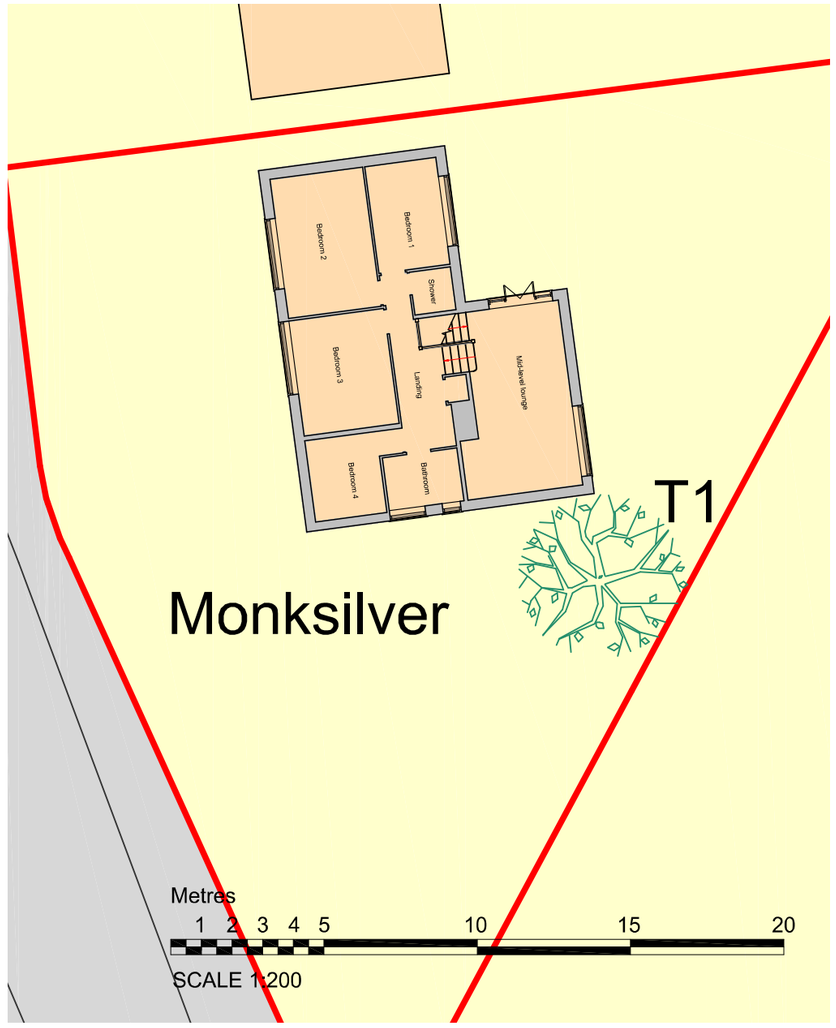

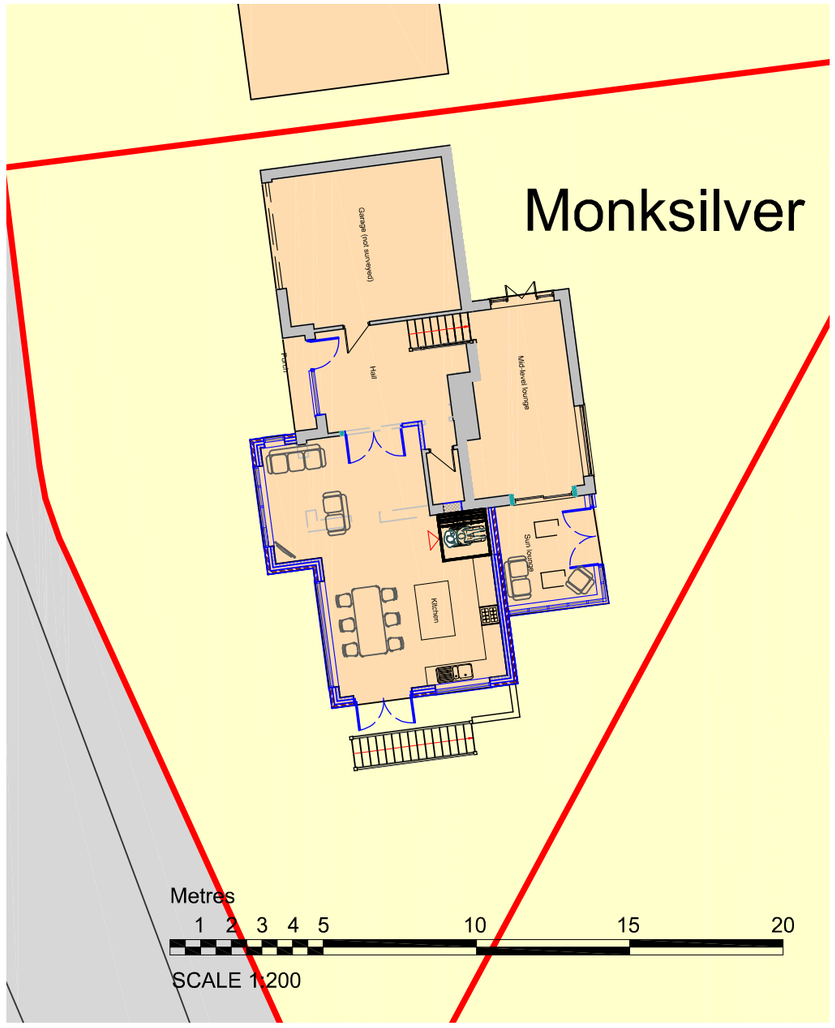

N

DBD Architectural Consultancy ©2016

1. Copyright is vested with DBD Architectural Consultancy.

2. All dimensions to be checked on site before proceeding.

3. Contractor to check/adjust dimensions of new work to suit existing conditions.
Do not assume existing structure or details are plumb, square or level.

4. Contractor must notify the architect of any discrepancies before proceeding.

5. All drawings to be read in conjunction with all other consultants drawings and specs.

Rev	Date	Description

DBD Architectural Consultancy

DBD Architectural Consultancy Ltd
50 Broad Street, Leek,
Staffordshire, ST13 5NS
01538 383118
mail@dbdconsultants.co.uk
www.dbdconsultants.co.uk

Mr and Mrs Goodwin
Monksilver
Mount Road
Leek
ST13 6NQ
Client

Proposed front, side and rear extensions for disabled access
Project

Title

Site location plan

Stage: Planning

Size: A3	Date: 29.01.16	Job No: 1602-250
Scale: 1:200		

Drawing Number: PL02