

East elevation

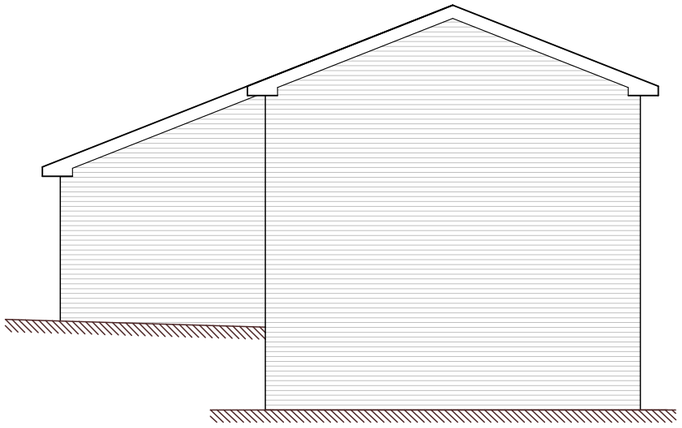

North elevation

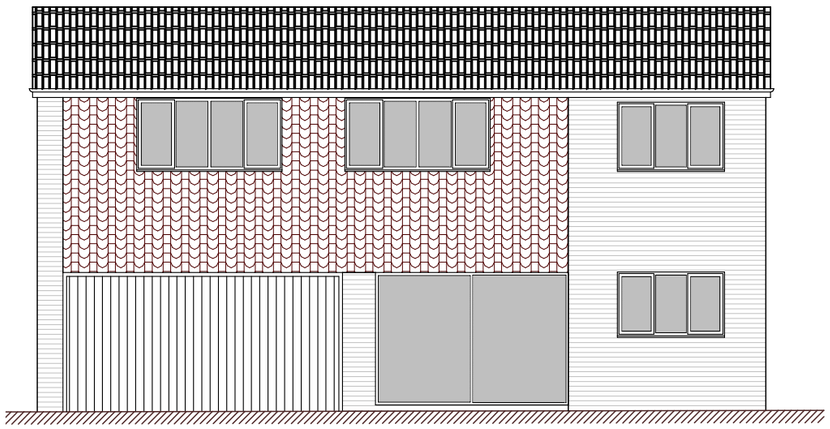

West elevation



South elevation

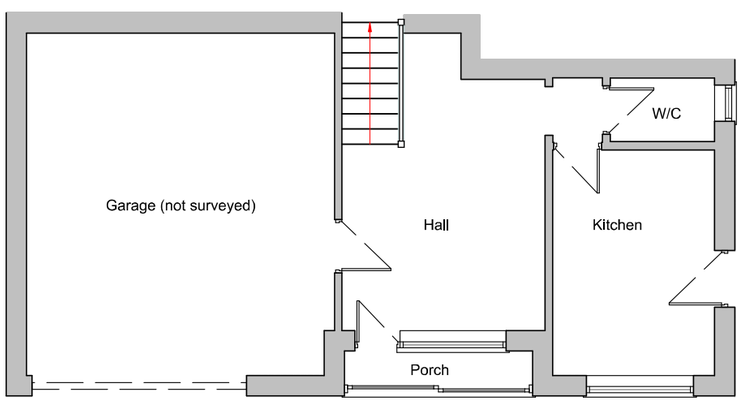

Ground floor plan

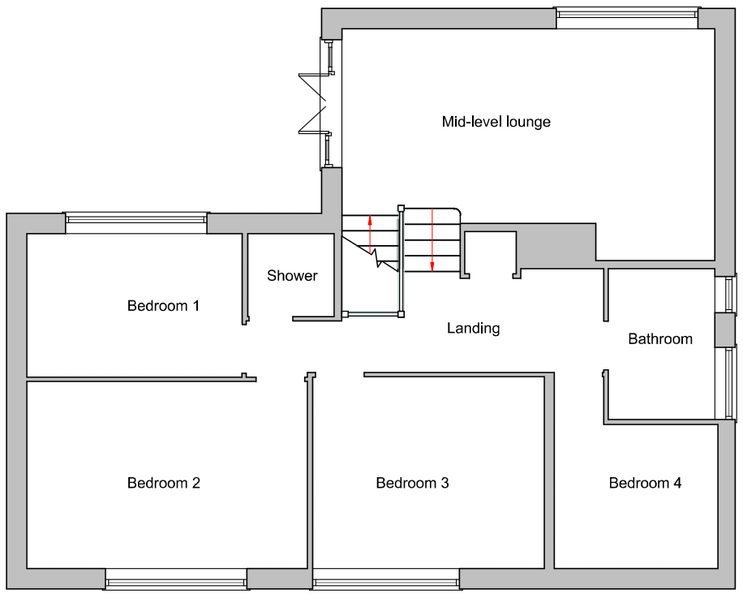

First floor plan

Scale

0 1 2 3 4 5

DBD Architectural Consultancy ©2016

1. Copyright is vested with DBD Architectural Consultancy.

2. All dimensions to be checked on site before proceeding.

3. Contractor to check/adjust dimensions of new work to suit existing conditions.
Do not assume existing structure or details are plumb, square or level.

4. Contractor must notify the architect of any discrepancies before proceeding.

5. All drawings to be read in conjunction with all other consultants drawings and specs.

Rev	Date	Description

DBD Architectural Consultancy

DBD Architectural Consultancy Ltd
50 Broad Street, Leek,
Staffordshire, ST13 5NS
01538 383118
mail@dbdconsultants.co.uk
www.dbdconsultants.co.uk

Client
Mr and Mrs Goodwin
Monksilver
Mount Road
Leek
ST11 9BG

Project
Proposed side extension and internal alterations for disabled access

Title
Plans and elevations as existing

Stage: Planning

Size:	Date:	Job No:
A3	29.01.16	1602-250
Scale: 1:100		

Drawing Number: PL04