

East elevation

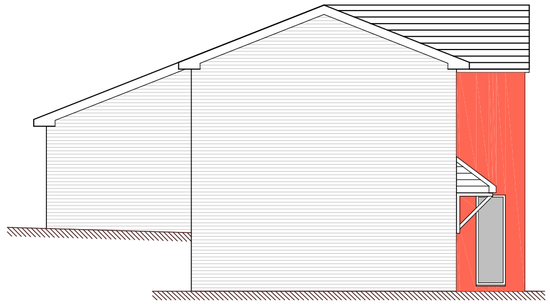

North elevation



Indicative 3d image

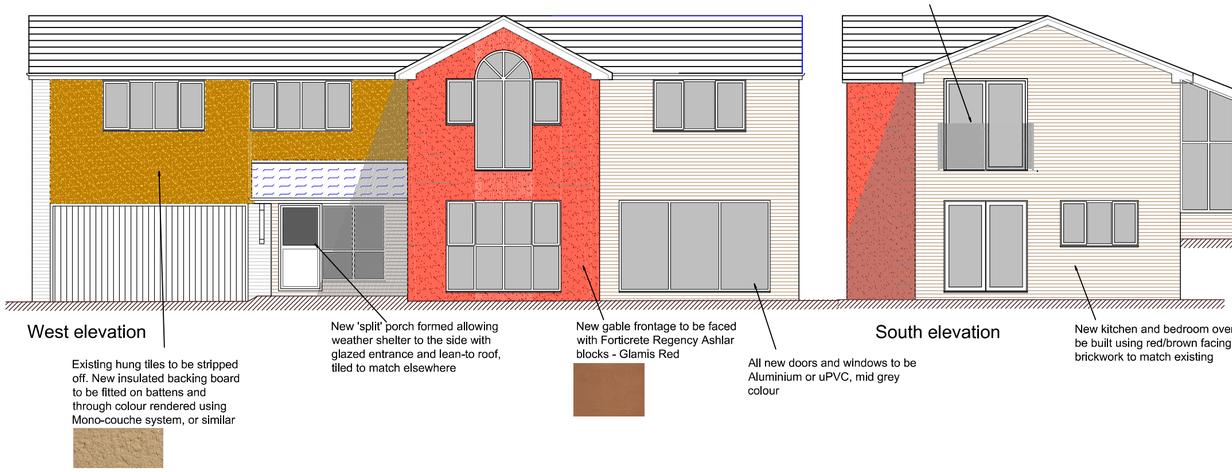

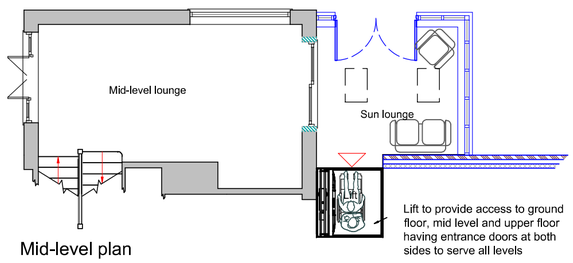

Mid-level plan

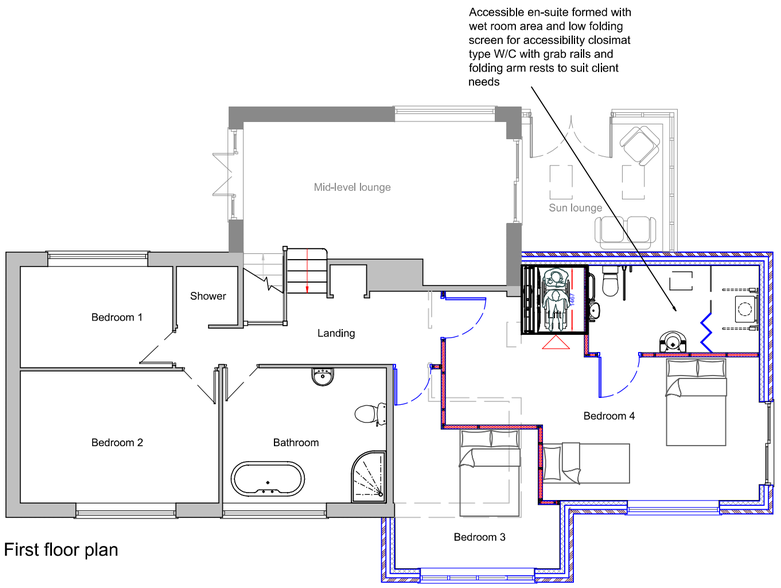

First floor plan

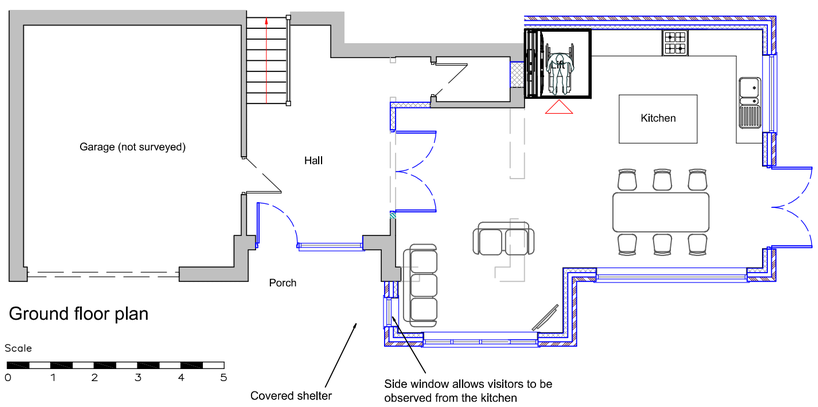

Ground floor plan

DBD Architectural Consultancy ©2016

1. Copyright is vested with DBD Architectural Consultancy.

2. All dimensions to be checked on site before proceeding.

3. Contractor to check/adjust dimensions of new work to suit existing conditions.
Do not assume existing structure or details are plumb, square or level.

4. Contractor must notify the architect of any discrepancies before proceeding.

5. All drawings to be read in conjunction with all other consultants drawings and specs.

Rev	Date	Description
D	17.03.16	Minor amendments following clients comments
C	08.03.16	Minor amendments following clients comments
B	26.02.16	Lift size amended
A	16.02.16	Minor amendments following clients comments

DBD Architectural Consultancy

DBD Architectural Consultancy Ltd
50 Brcad Street, Leek,
Staffordshire, ST13 5NS
01538 383118
mail@dbdconsultants.co.uk
www.dbdconsultants.co.uk

Mr and Mrs Goodwin
Monksilver
Mount Road
Leek
ST11 9BG
Client

Proposed side extension and internal alterations for disabled access
Project

Title
Plans and elevations as proposed

Stage: Planning
Size: A2
Scale: 1:100
Date: 29.01.16
Job No: 1602-250
Drawing Number: PL05D