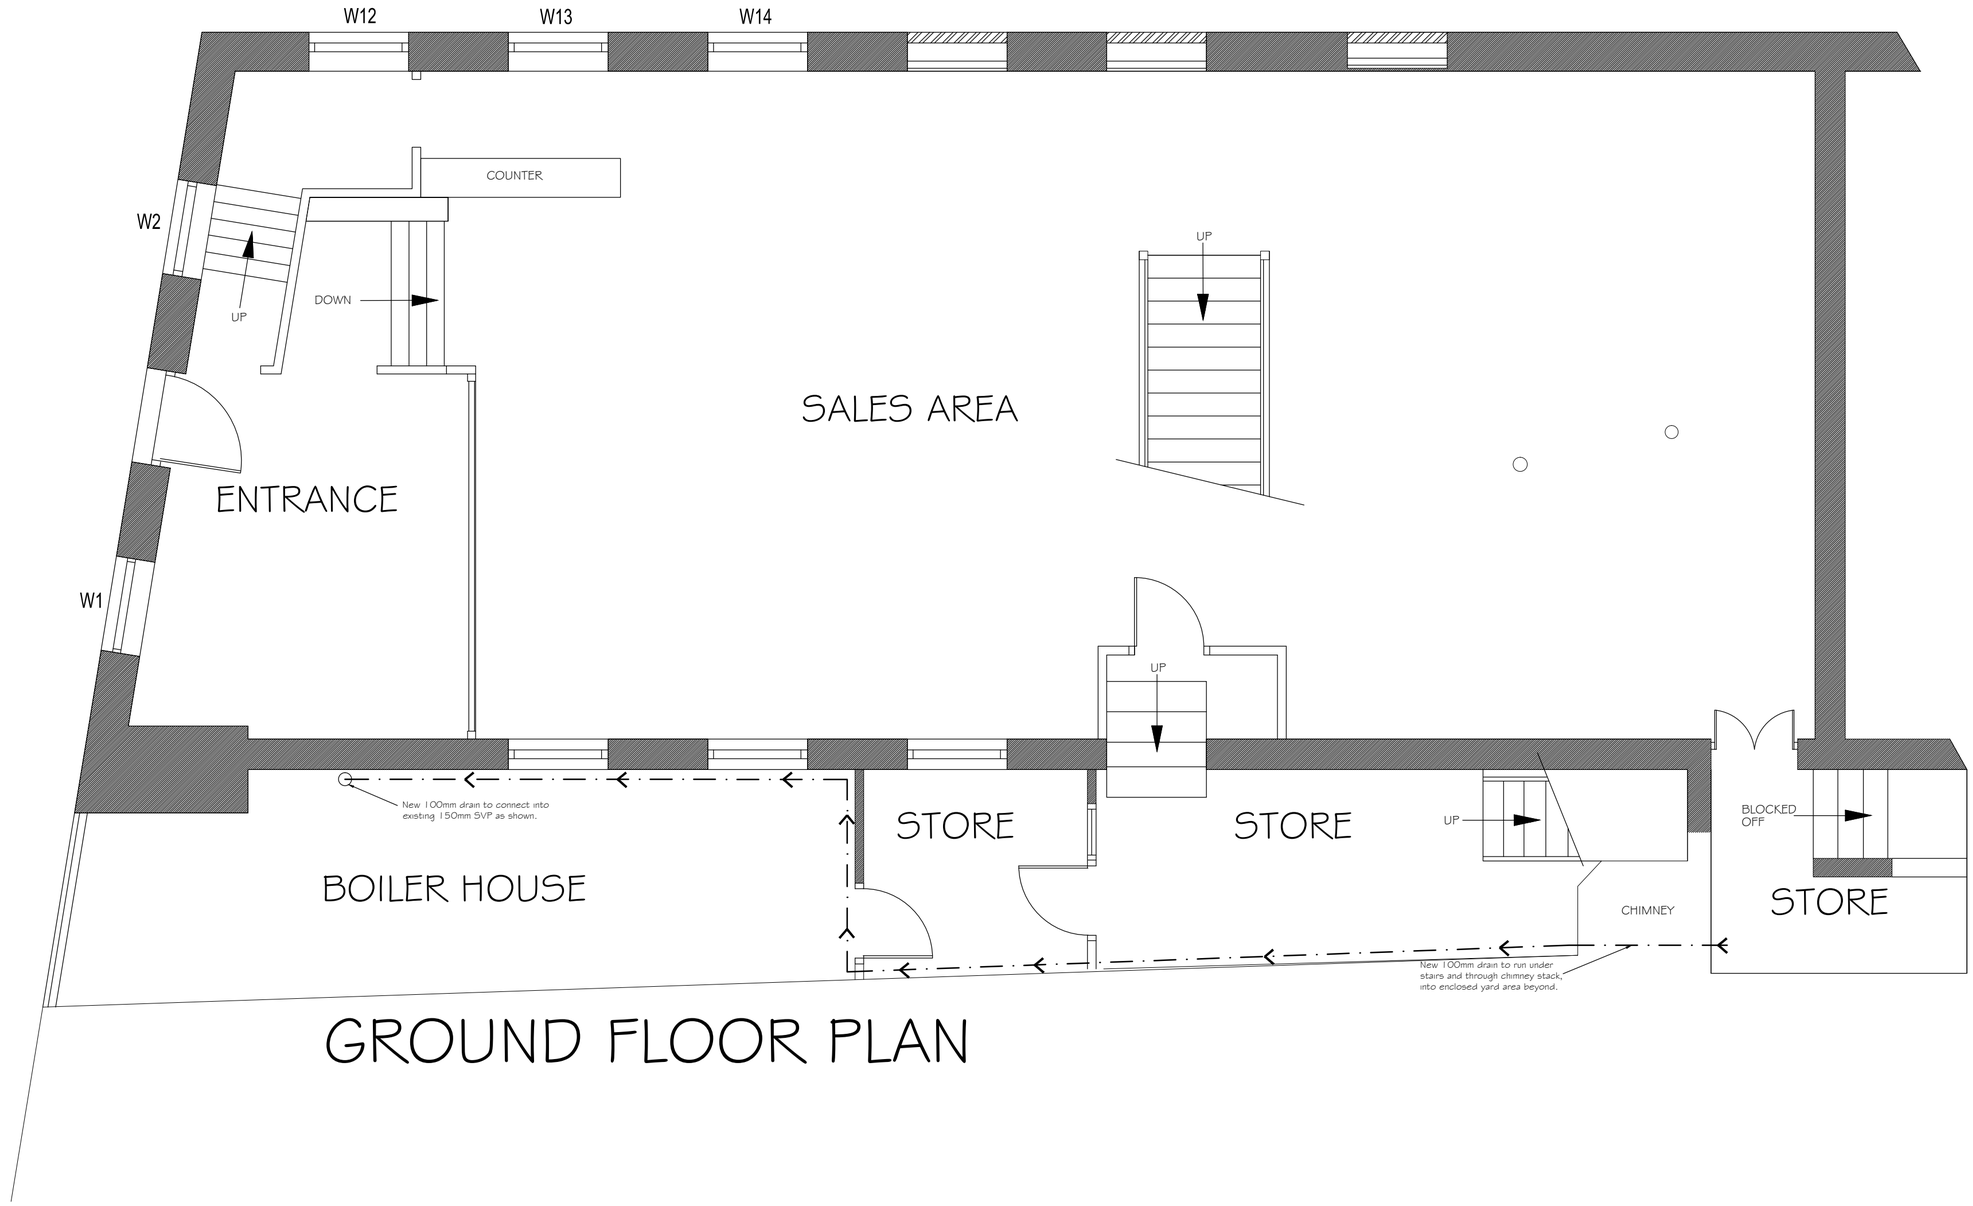

GROUND FLOOR PLAN

REV	DATE	DESCRIPTION

APPLICANT	TITLE:	ADDRESS:	SCALE:	PLAN DETAILS:	SHEET REF:
MR. G McKAY	DRAINAGE LAYOUT GROUND FLOOR	PROPOSED CONVERSION & ALTERATIONS TO FORM 3No. SELF CONTAINED FLATS OVER 3 FLOORS AT MASON'S MILL, SHOOBRIDGE STREET, LEEK.	1:50		SHEET 1
			DATE:	PLAN REF:	
			MARCH 2016	SK1048/21 rev:	