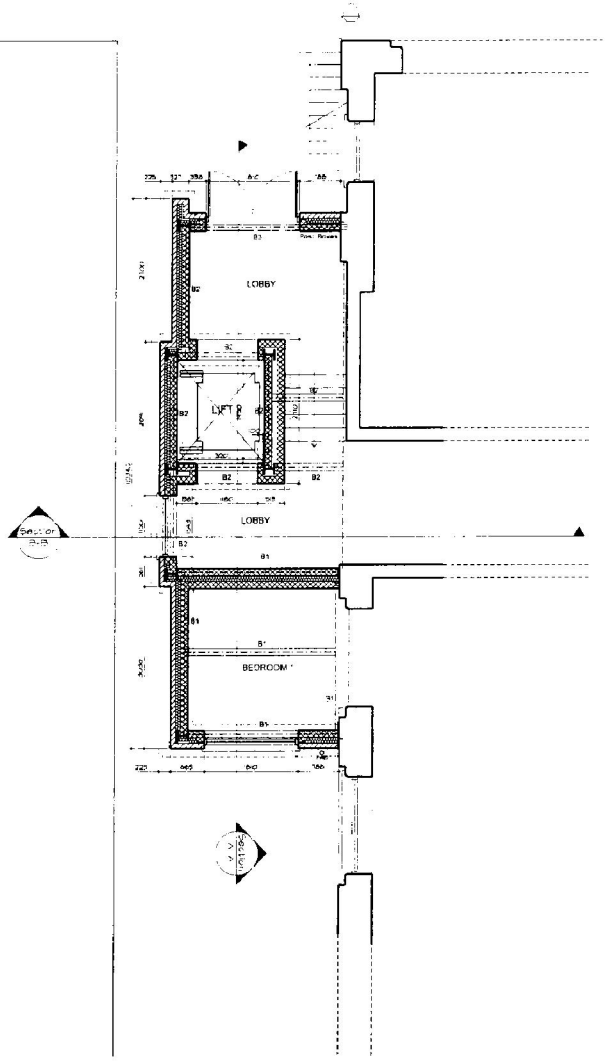

Ground Floor Plan

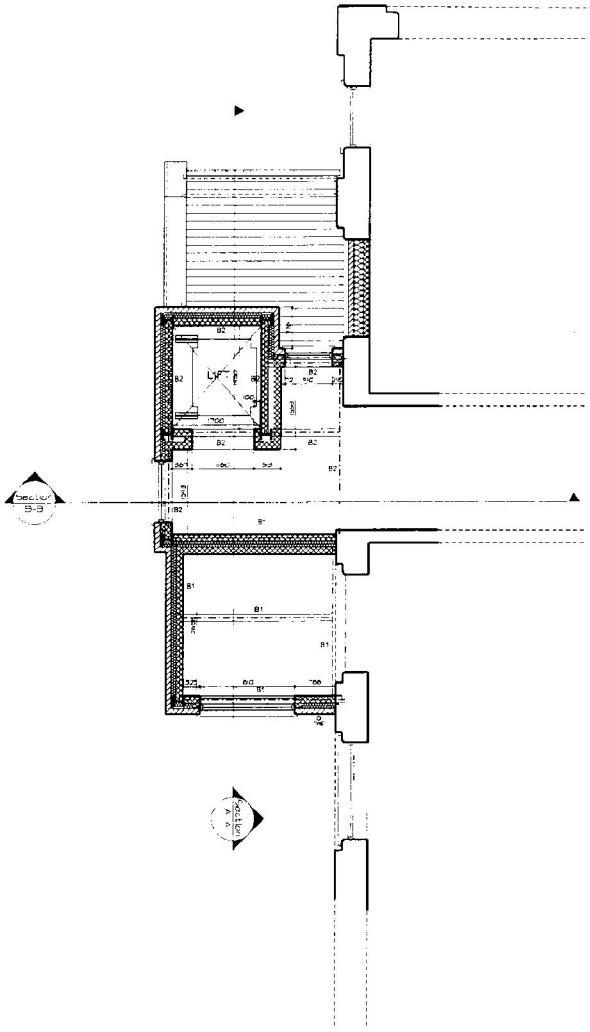

First Floor Plan

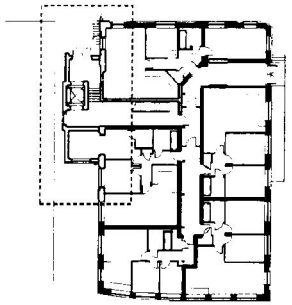

Location Plan

Rev	Description	By	Chk	Date
A	Bike window added to rebuy			14.11.08
	Internal door & partition omitted			

Revisions

MMP
CHARTERED ARCHITECTS

PROJECT TITLE:
The Printworks, Leek

DRAWING TITLE:
Proposed Floor Plans

Date	Project Number	Dwg. Number
03.07.08	3807	(5-00)
Scale 1:100 (A3) 1:50 (A1)	Project Partner	Drawn

© MMP Architects

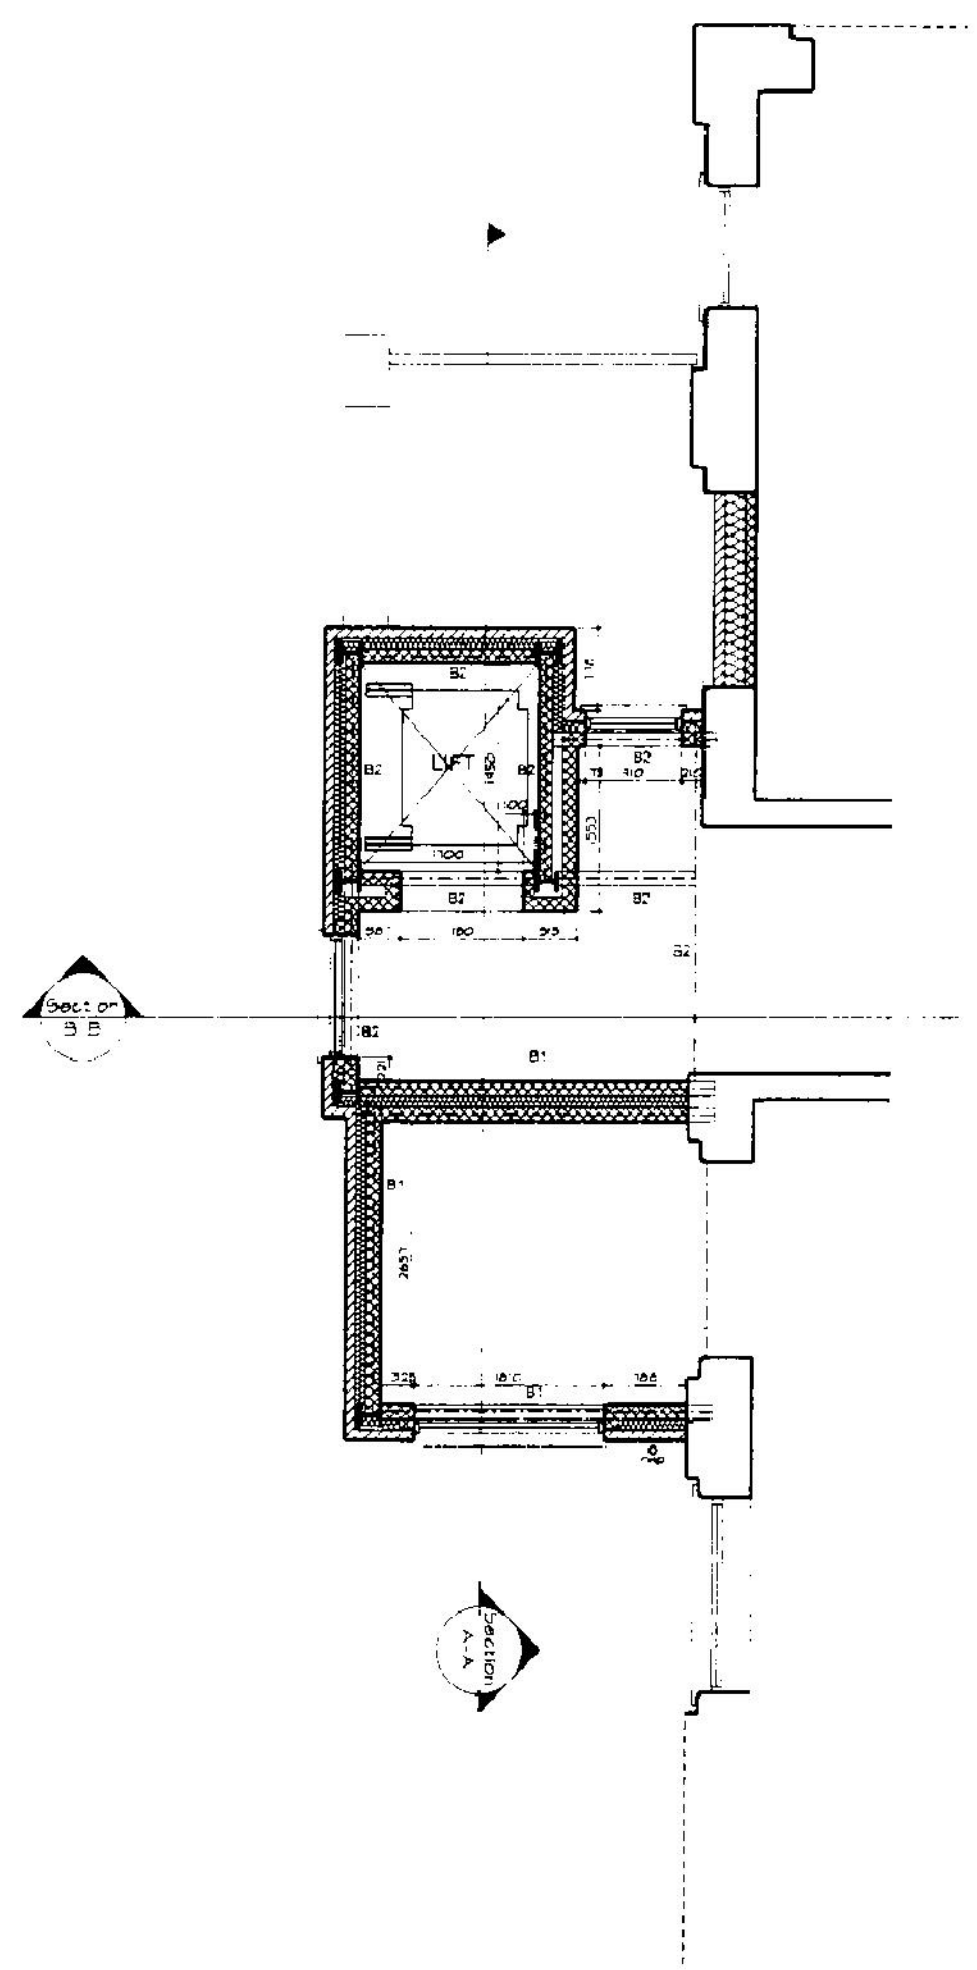

Second Floor Plan

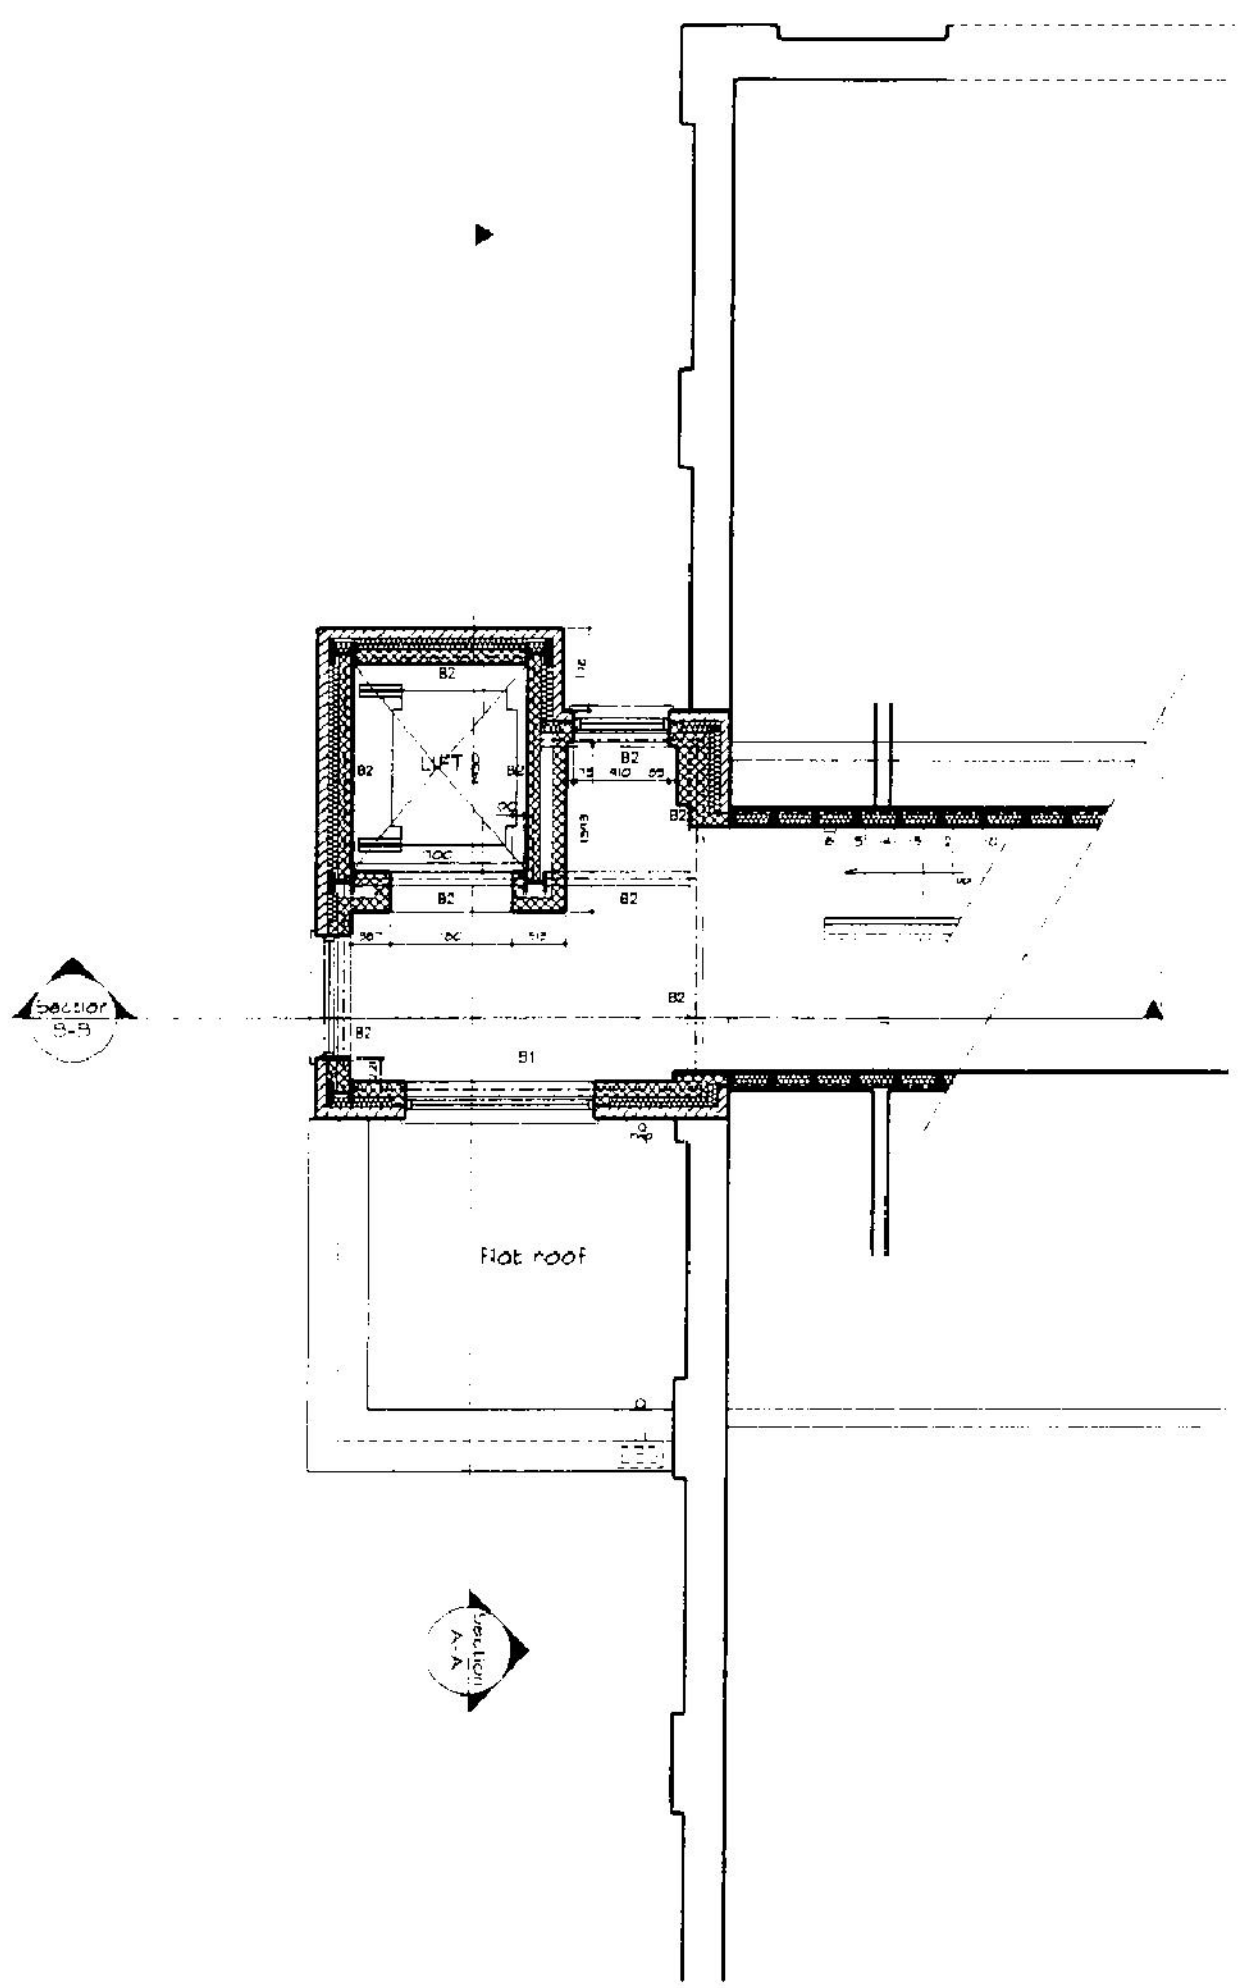

Third Floor Plan

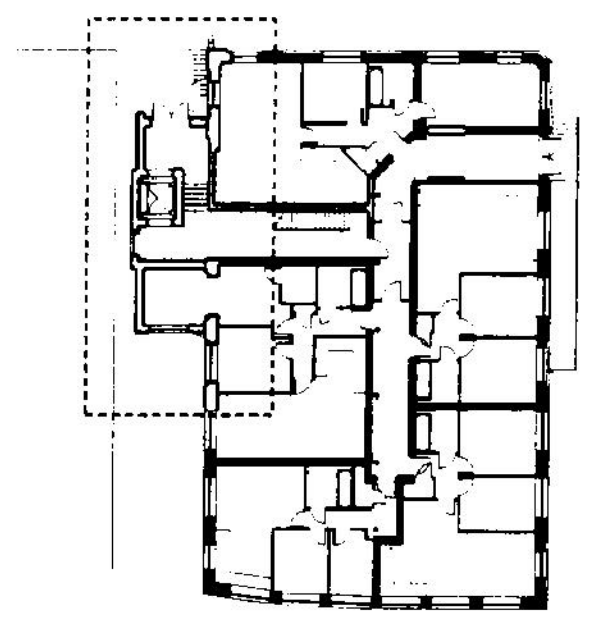

Location Plan

Rev	Description	By	Chkd	Date
A	Side window added to lobby Internal door & partition omitted			14.11.08

Revisions

MMP CHARTERED ARCHITECTS

PROJECT TITLE:

The Printworks, Leek

DRAWING TITLE:

Proposed Floor Plans

Date	Project Number	Drg. Number
03.07.08	5607	
Scale 1:100 (A3) 1:50 (A1)	Project Partner	Drawn

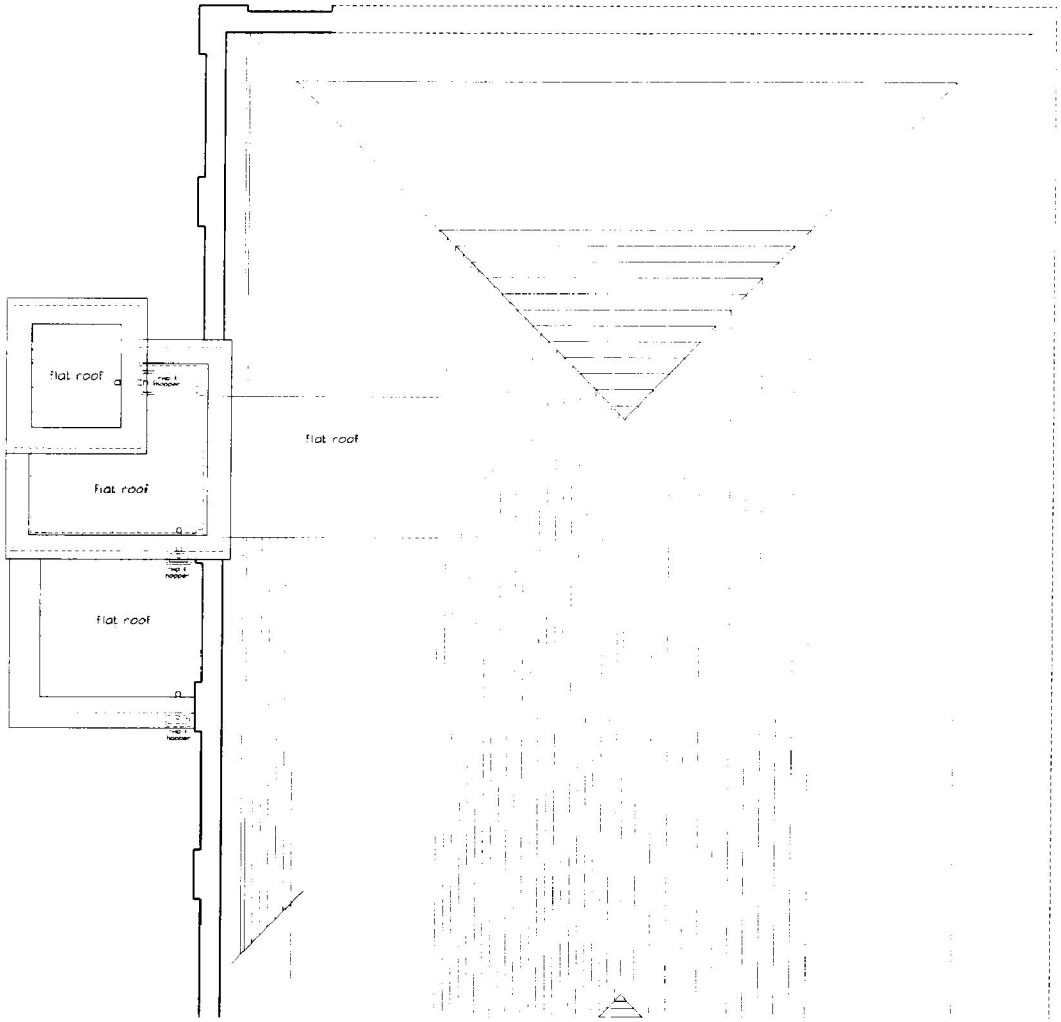

Roof Plan

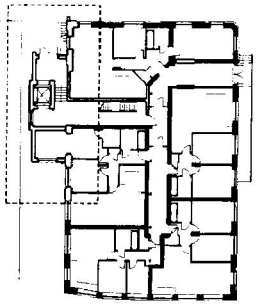

Location Plan

Rev.	Description	By	Chd	Date
A	Pressurisation unit omitted. This part of roof covered			14.11.08

Revisions

MMP
CHARTERED ARCHITECTS

PROJECT TITLE:
The Printworks, Leek

DRAWING TITLE:
Proposed Floor Plans

Date	Project Number	Dwg. Number
09.01.08	0837	(0-30)
Scale	Project Partner	Drawn
1:100 (A3) 1:50 (A1)	ajm	ajm

© MMP Architects