

Existing Front Elevation

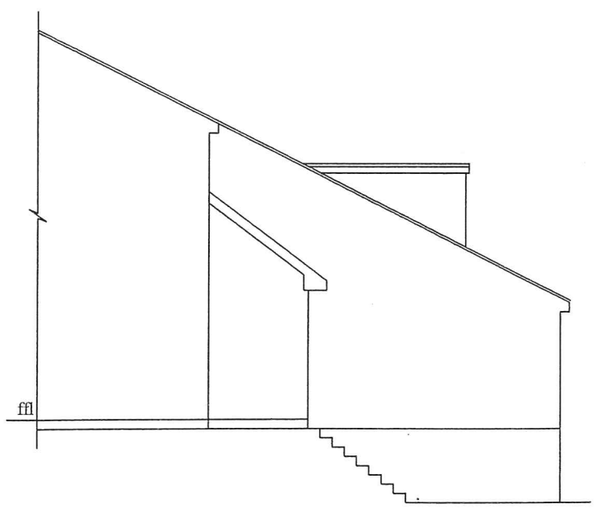

Existing Left Side Elevation

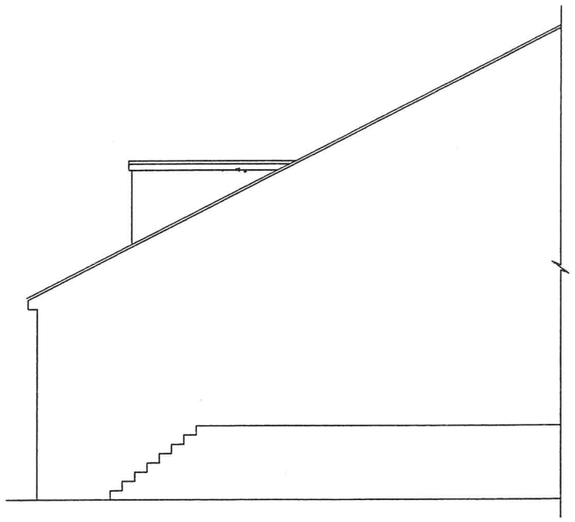

Existing Right Side Elevation

08/01404 FUL 24 JUL 2008 - SMD

EXISTING ELEVATIONS

Carrington Windows Ltd	Drawn By M RAHMAN	Our Ref 41840	Date 30 JUNE 2008	Scale 1:100
103 Park Road Leek Staffs ST13 8JU. (01538 399678)	Mr & Mrs Harris			
	Agent	Prosurve Ltd		

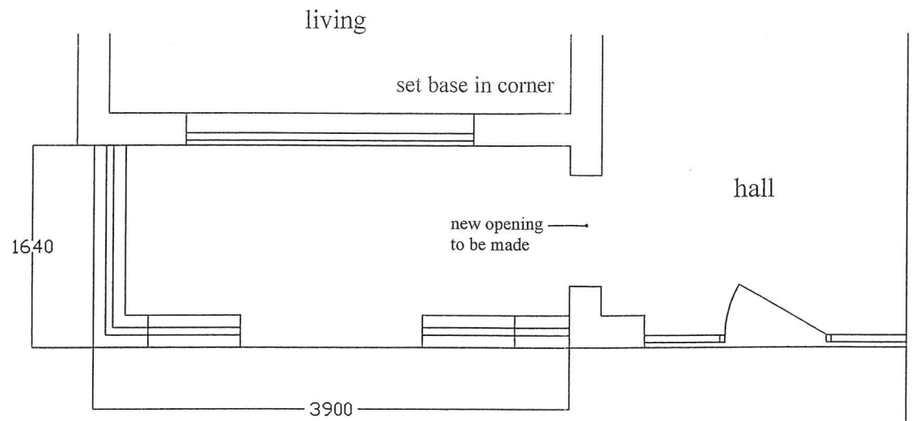

Plan

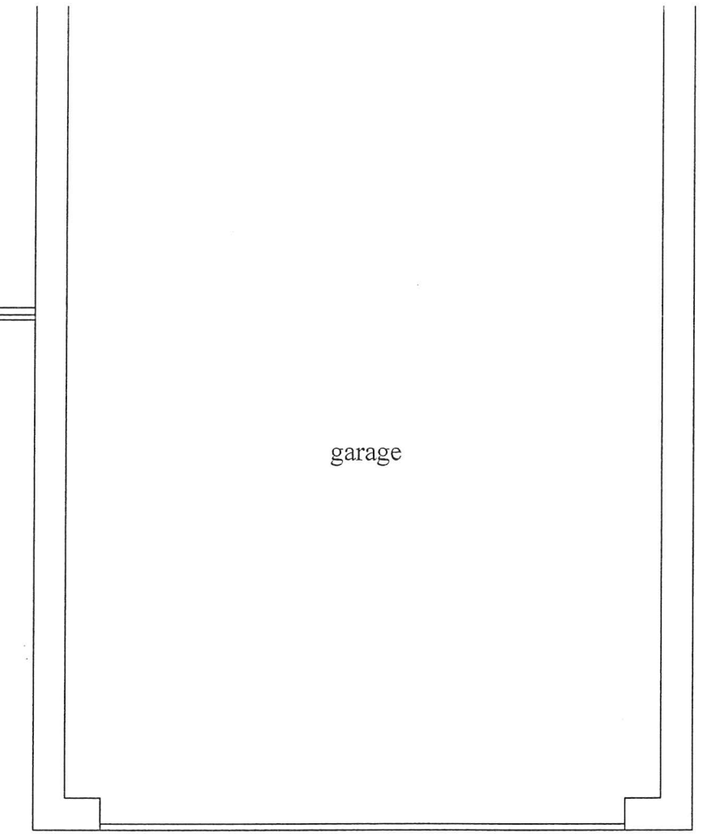

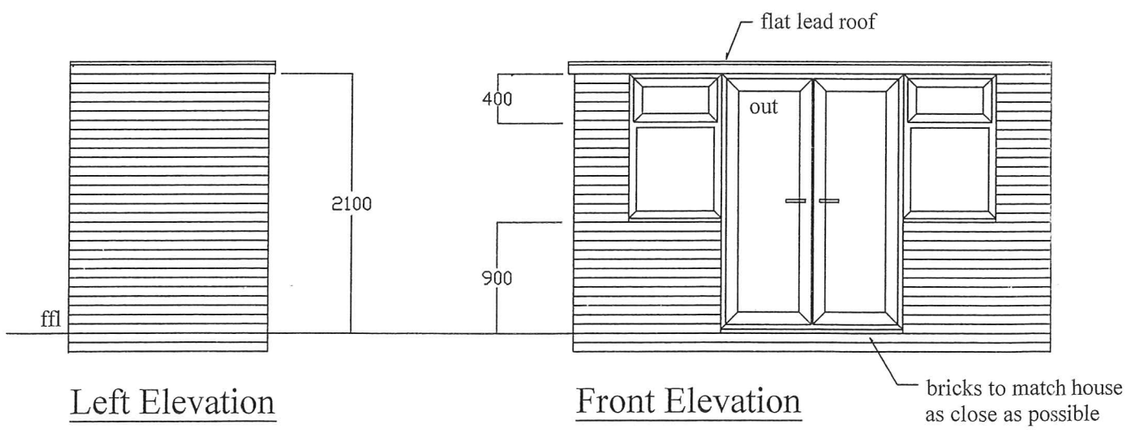

Left Elevation

Front Elevation

08/01404 FUL 24 JUL 2008 - SMD

PORCH ELEVATIONS

PROFILE : WHITE UPVC.
ROOF : FLAT LEAD ROOF.
CLEAR DOUBLE GLAZED UNITS UNLESS OTHERWISE STATED.
ALL DIMENSIONS ARE IN MM.
ALL ELEVATIONS ARE VIEWED FROM THE OUTSIDE.

Carrington Windows Ltd	Drawn By M RAHMAN	Our Ref 41840	Date 30 JUNE 2008	Scale 1:50
103 Park Road Leek Staffs ST13 8JU. (01538 399678)	Mr & Mrs Harris			
	Agent	Prosurve Ltd		



Proposed Front Elevation

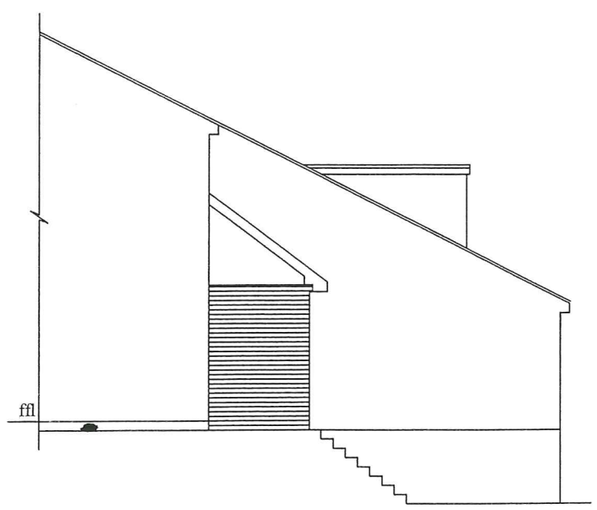

Proposed Left Side Elevation

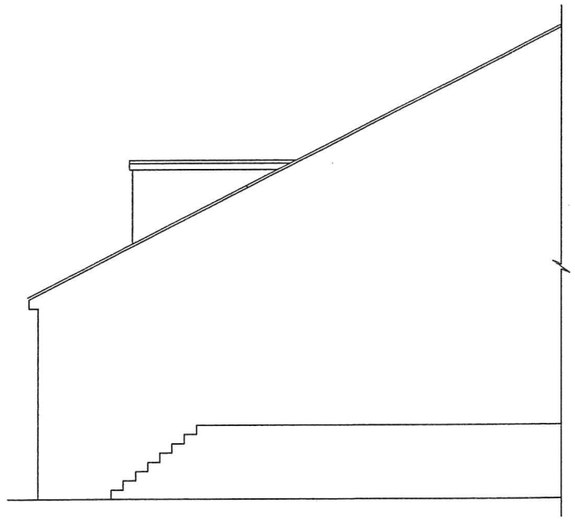

Proposed Right Side Elevation

08/01404 FUL 24 JUL 2008 - SMD

PROPOSED ELEVATIONS

Carrington Windows Ltd	Drawn By M RAHMAN	Our Ref 41840	Date 30 JUNE 2008	Scale 1:100
103 Park Road Leek Staffs ST13 8JU. (01538 399678)	Mr & Mrs Harris			
	Agent	Prosurve Ltd		

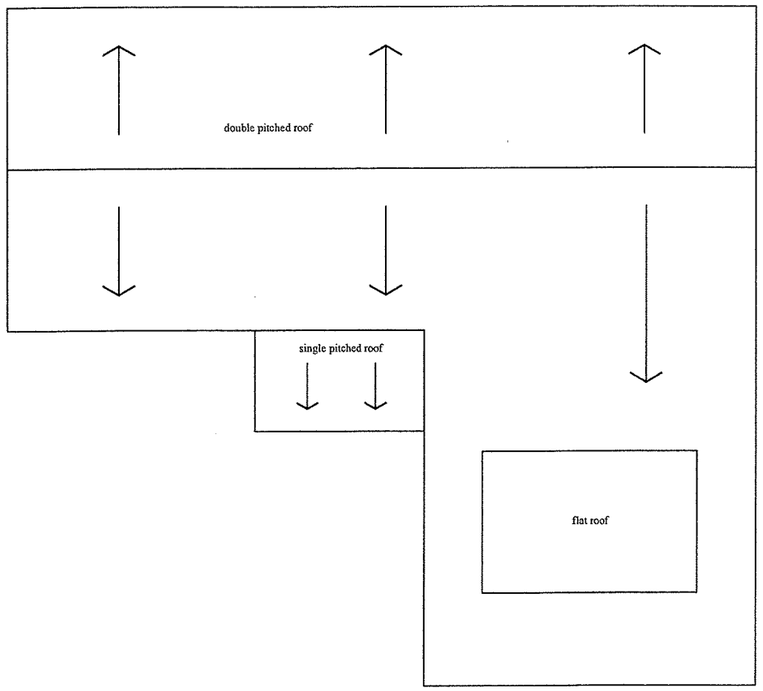

Existing Roof Plan

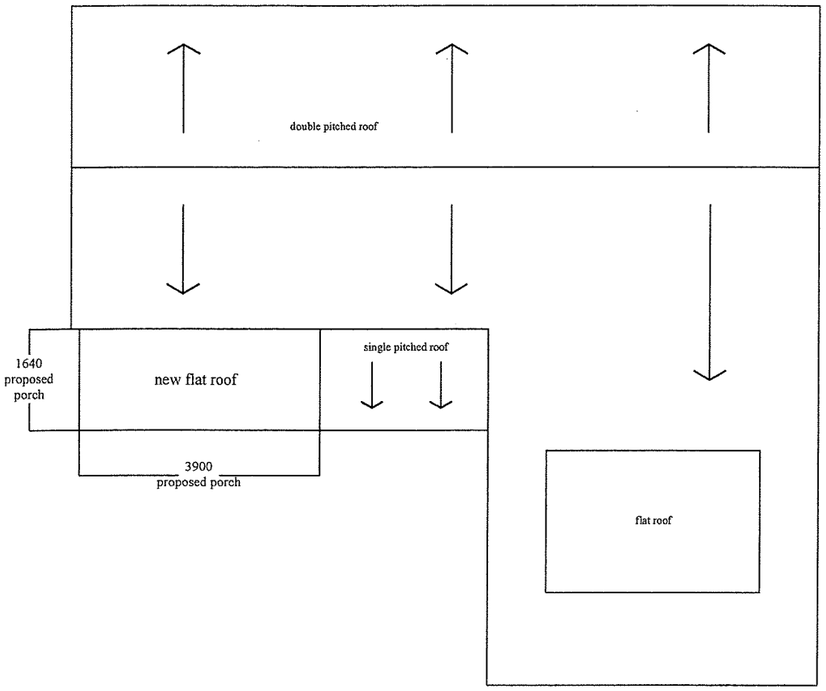

Proposed Roof Plan

EXISTING & PROPOSED ROOF PLANS

Carrington Windows Ltd	Drawn By M RAHMAN	Our Ref 41840	Date 23 AUGUST 2008	Scale 1:100
103 Park Road Leek Staffs ST13 8JU. (01538 399678)	Mr & Mrs Harris			
	Agent	Prosurve Ltd		