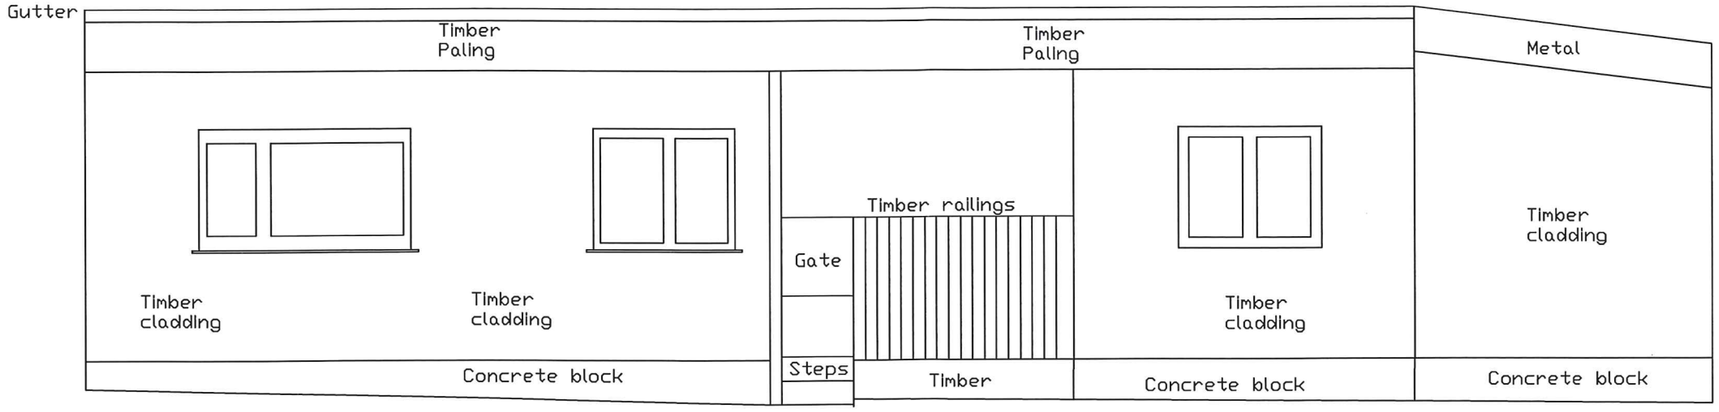

NORTH ELEVATION

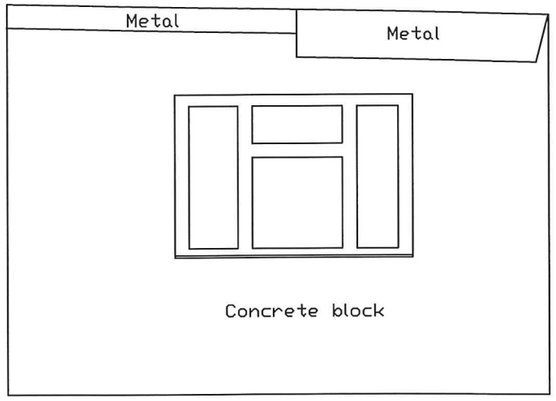

EAST ELEVATION

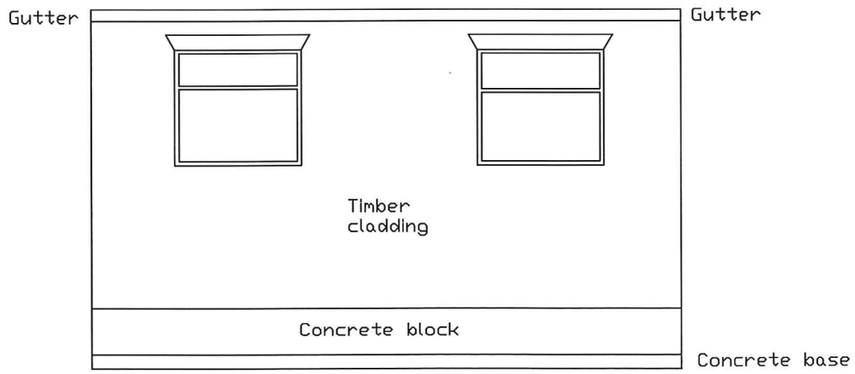

WEST ELEVATION

EXISTING BUILDING ELEVATIONS

Drawing No. 139/9

Date: 27 January 2009
Scale: 1:50

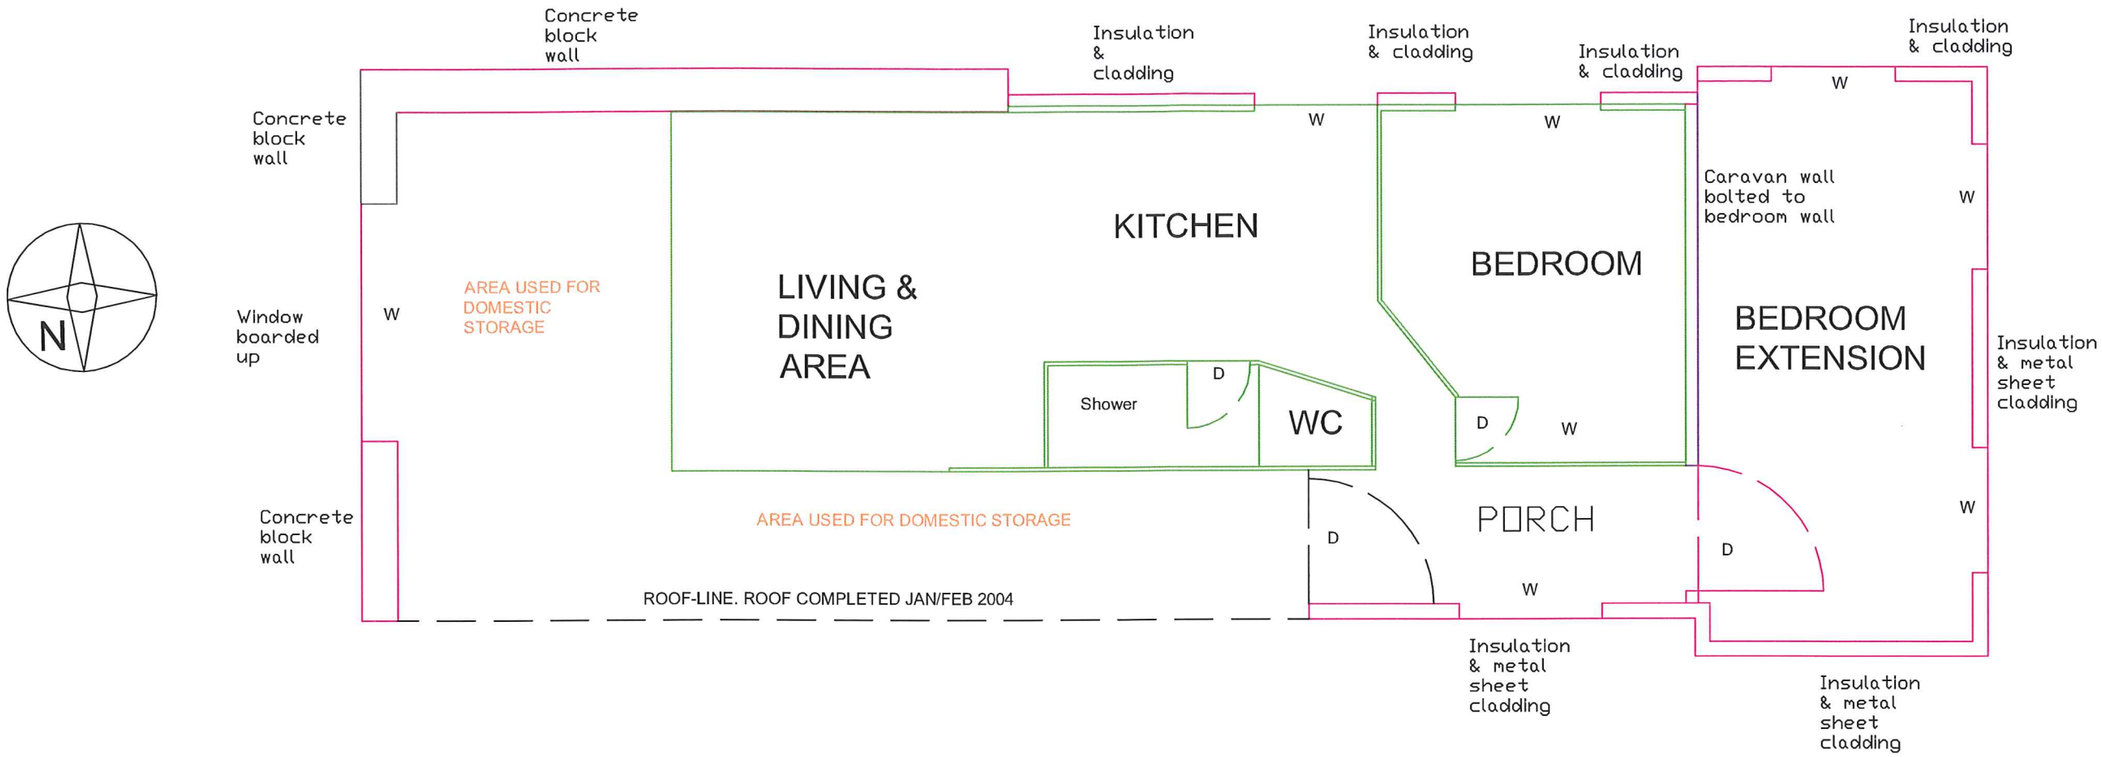

KEY

ORIGINAL CARAVAN WALLS	EXTERNAL WALLS BUILT JAN/FEB 2004	W	WINDOWS
OUTSIDE WALLS BUILT 1992	INTERNAL WALLS BUILT FEBRUARY 2004	D	DOORS

THE BUILDING AS AT THE END OF FEBRUARY 2004.

Drawing No. 139/8B

Date: 15th December 2008 Scale: 1:50

Rev A 21-01-09 - Roof-line added;
Wall dimensions changed; Key updated.
Rev B 7-04-09 - Domestic Use added. East wall date corrected & boarded window added. Metal sheeting added.

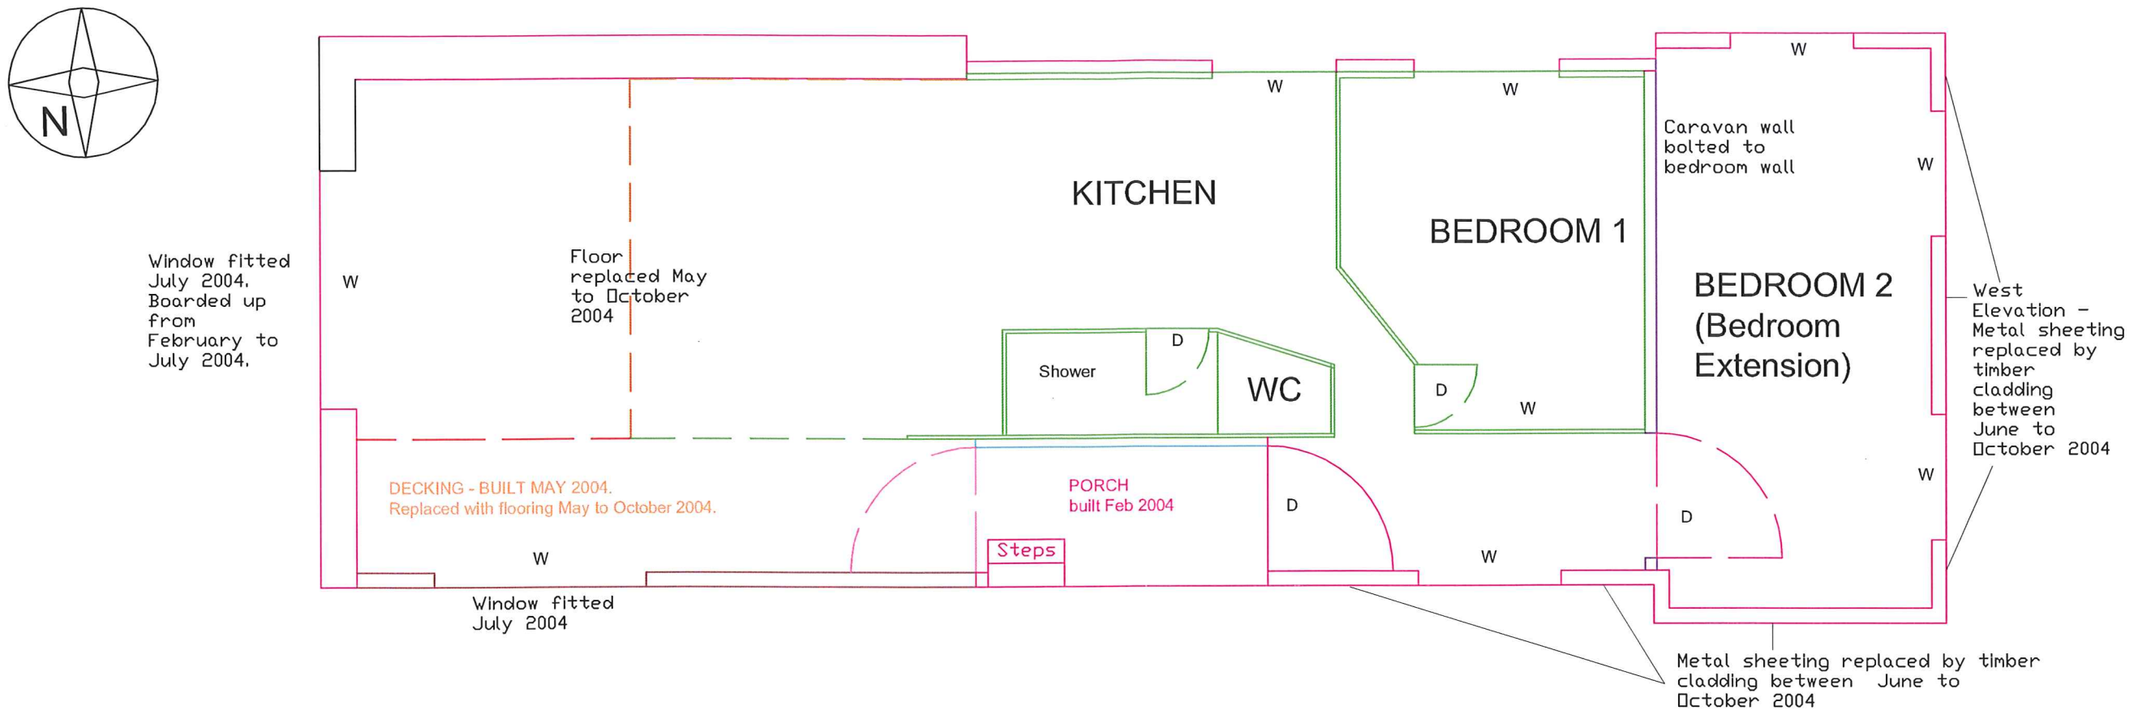

KEY

ORIGINAL CARAVAN WALLS

OUTSIDE WALLS BUILT 1992

EXTERNAL WALLS BUILT JAN/FEB 2004

TIMBER WALL - ERECTED MAY 2004, TAKEN DOWN SEPTEMBER/OCTOBER 2004.

OUTSIDE WALLS BUILT MAY - OCT 2004

CLADDING BUILT JUNE/OCT 2004

DECKING BUILT MAY 2004

CARAVAN WALL, TAKEN DOWN APRIL/MAY 2004.

W WINDOWS

D DOORS

GLASS DOOR SEPT/OCT 2004. REPLACED SPRING 2005.

CARAVAN WALL, TAKEN DOWN SEPTEMBER/OCTOBER 2004.

THE FULL HISTORY OF THE CONSTRUCTION OF THE BUILDING.

Drawing No. 139/7C

Date: 15th December 2008 Scale: 1:50

Rev A - 21-01-09 - Wall dimensions changed.
Rev B 7-04-09 - Porch description and decking description amended. East wall date corrected.
Rev C 15-04-2009 - wall & window descriptions added/amended.

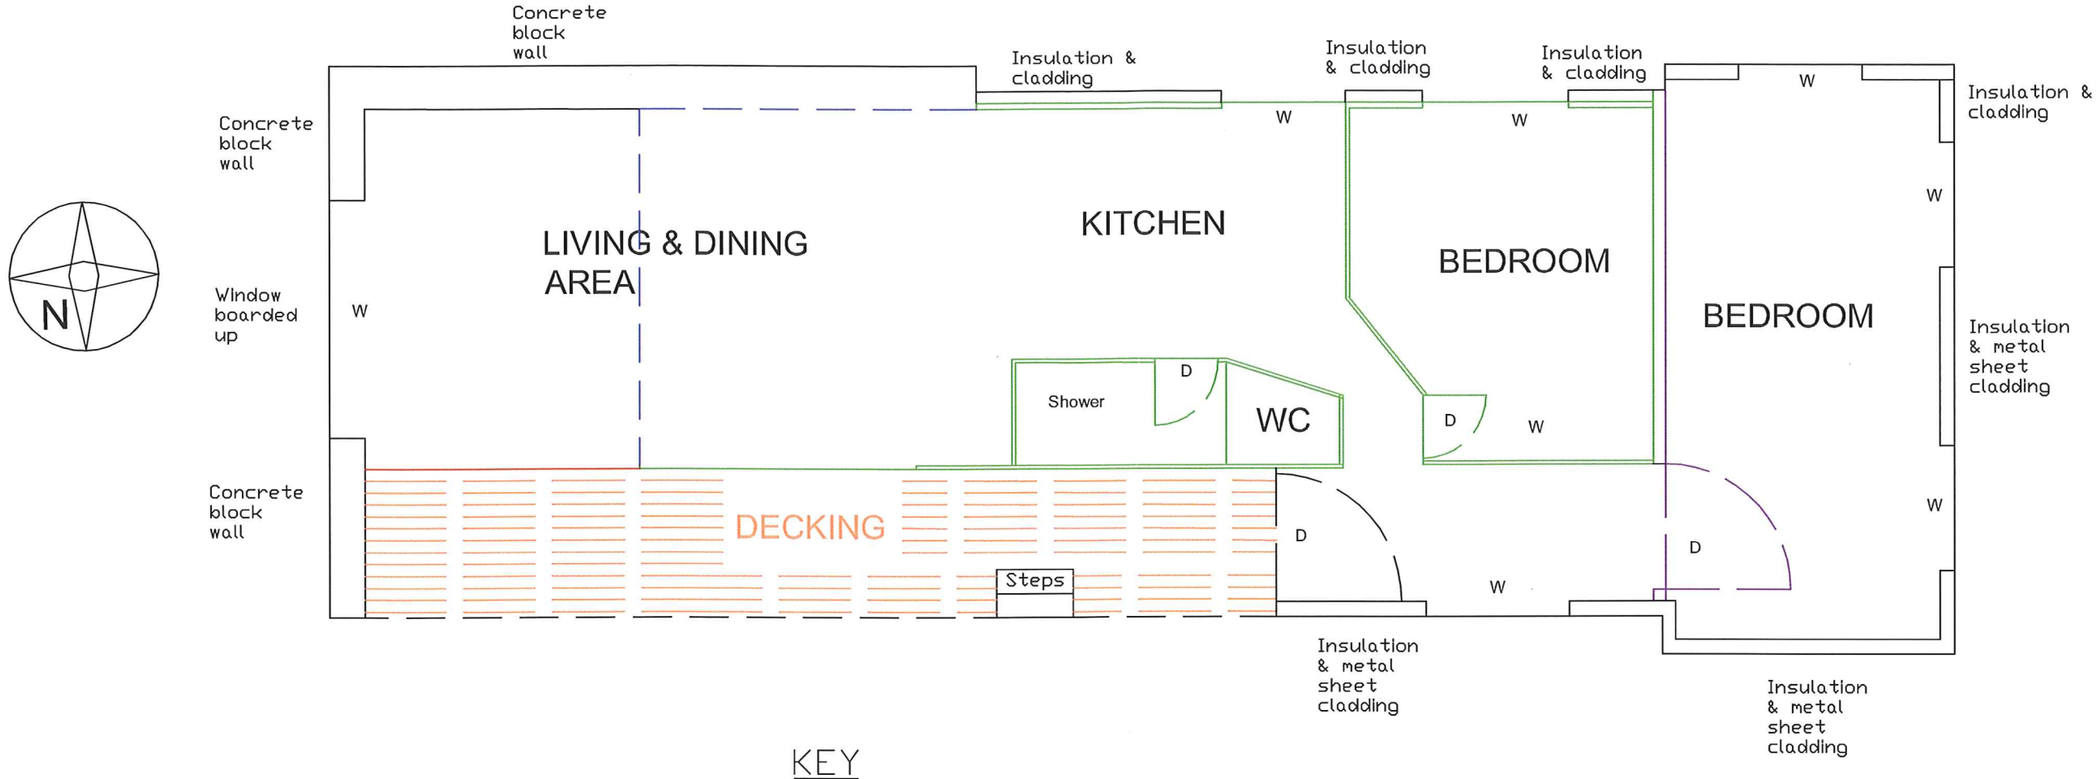

KEY

EXISTING EXTERNAL WALLS	W WINDOWS
ORIGINAL CARAVAN WALLS REMAINING	D DOORS
INTERNAL WALLS	TIMBER WALL - ERECTED MAY 2004.
DECKING BUILT MAY 2004	FENCE ALONG FRONT OF DECKING.
CARAVAN WALL TAKEN DOWN APRIL/MAY 2004.	

09/00110

THE BUILDING IN MAY 2004.

Drawing No. 139/6B

Date: 15th December 2008
Scale: 1:50
Rev A 21-01-09 - wall dimensions changed.
Rev B 16-04-2009 - Wall descriptions amended.

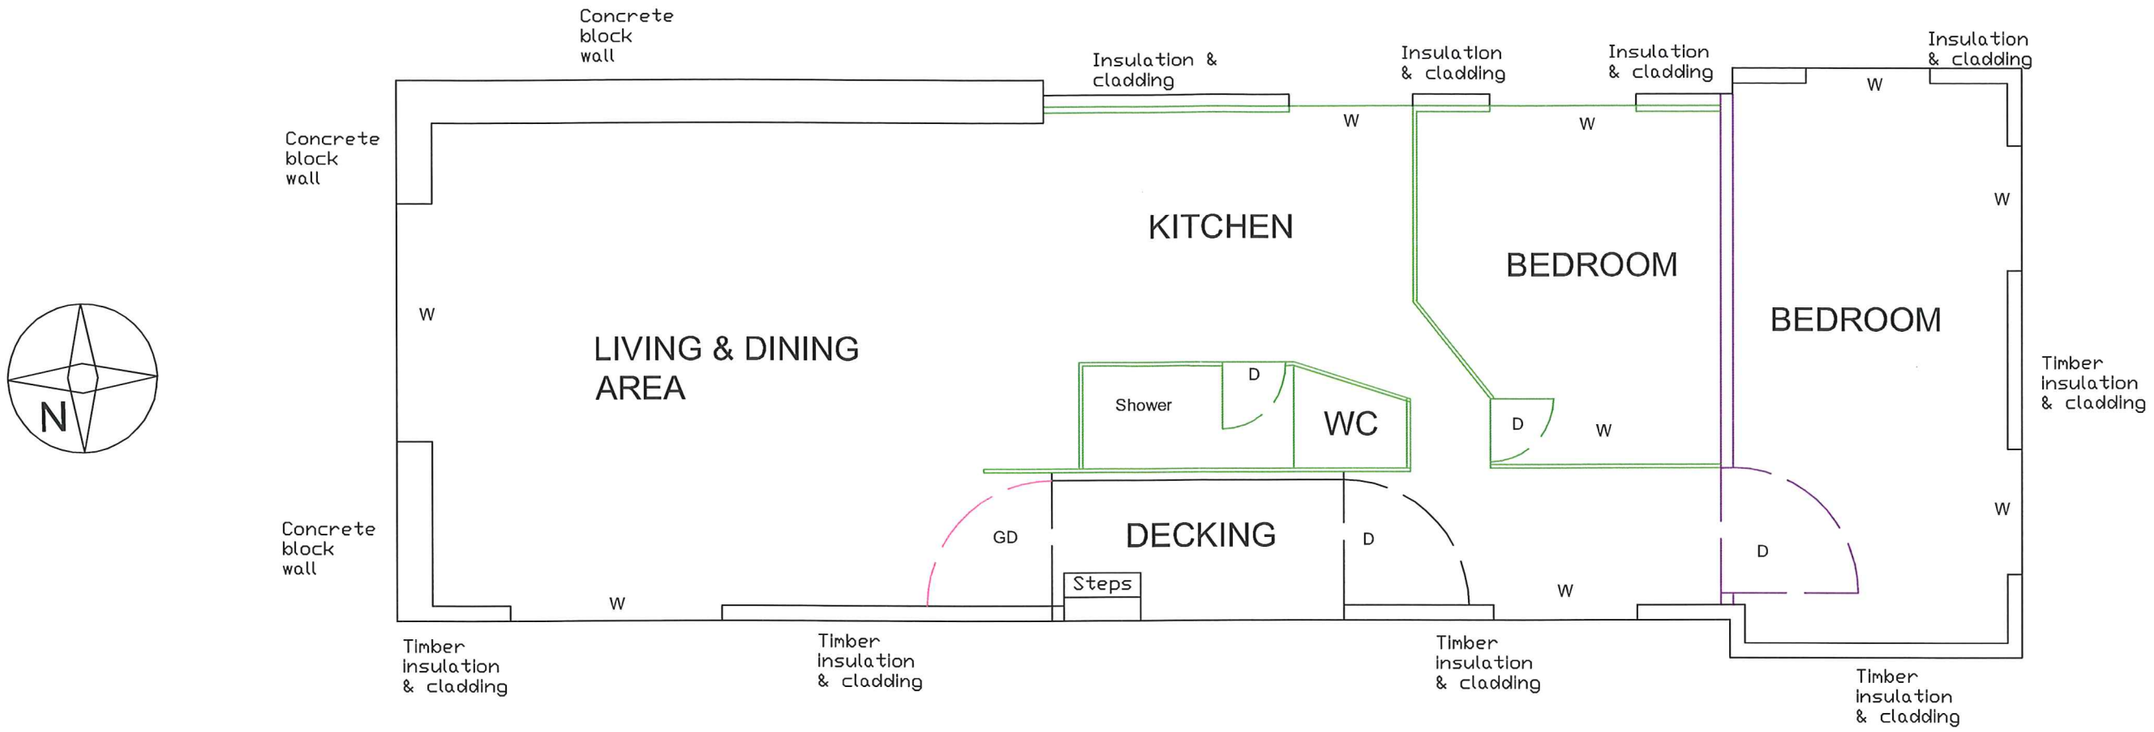

KEY

	EXISTING EXTERNAL WALLS	W	WINDOWS
	ORIGINAL CARAVAN WALLS REMAINING	D	DOORS
	INTERNAL WALLS	GD	GLASS DOOR - REPLACED BY NEW DOOR IN SPRING 2005

THE BUILDING IN OCTOBER 2004.

Drawing No. 139/5B

Date: 15th December 2008 Scale: 1:50

Rev A 21-01-09 - Wall dimensions changed.

Rev B 7-04-2009. Front caravan & timber wall removed.

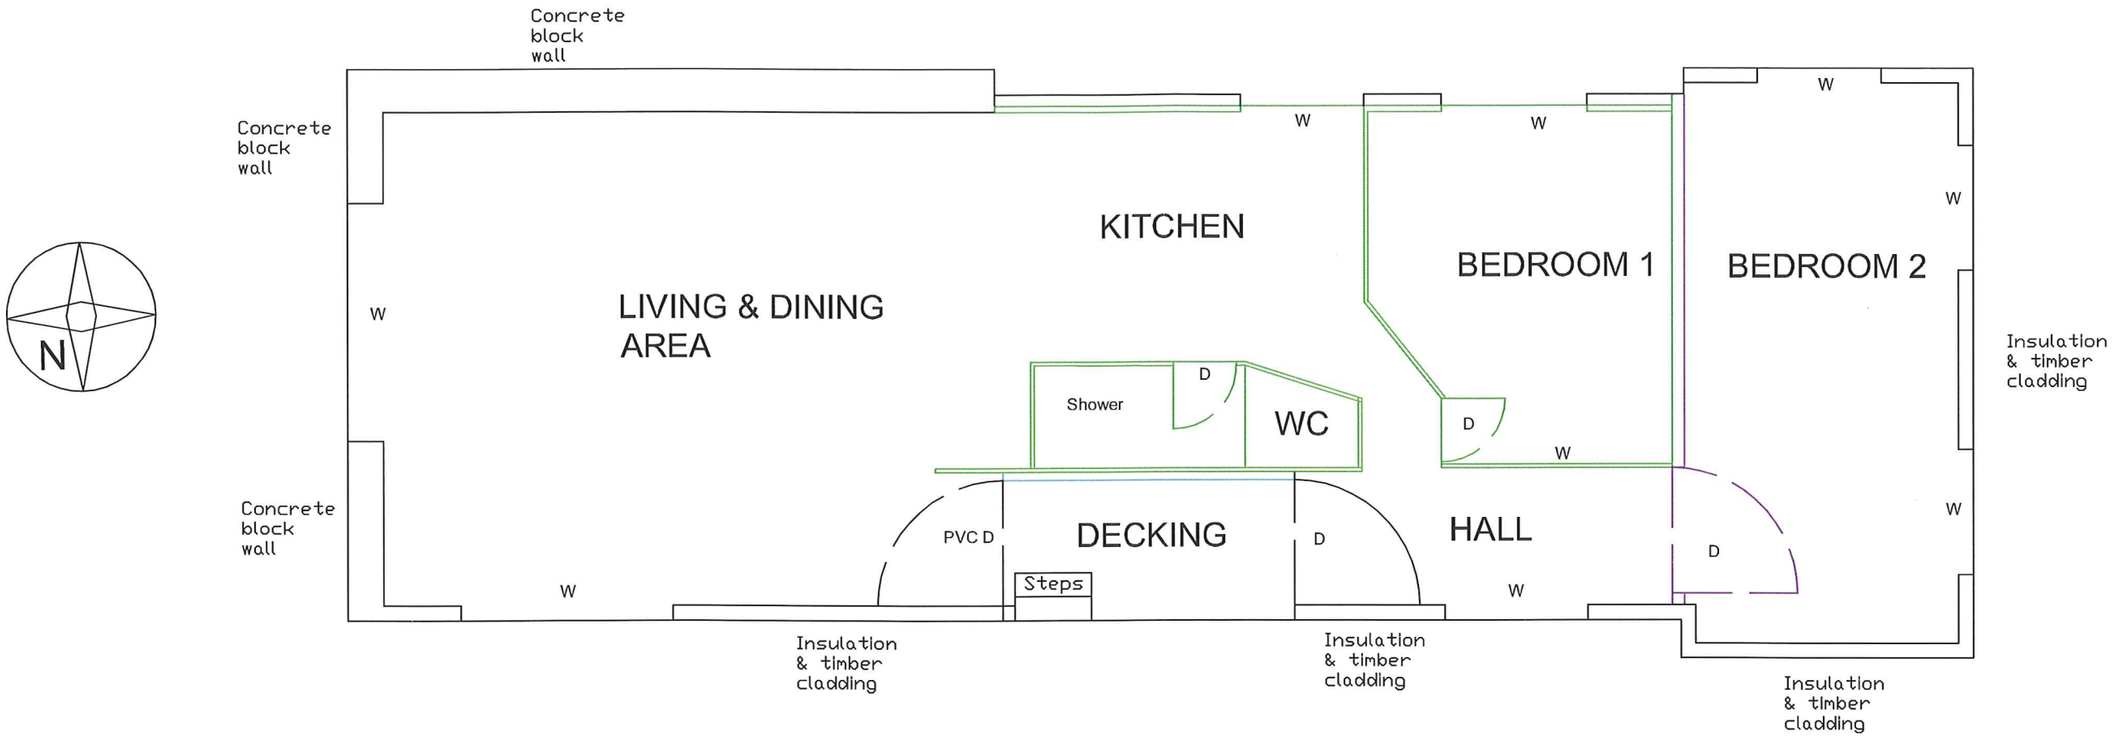

KEY

	EXISTING EXTERNAL WALLS	W WINDOWS
	ORIGINAL CARAVAN WALLS REMAINING	D DOORS
	INTERNAL WALLS	PVC D PVC DOOR WHICH REPLACED PREVIOUS DOOR IN SPRING 2005

THE EXISTING RESIDENTIAL BUILDING
15th December 2008.

Drawing No. 139/3B

Date: 15th December 2008 Scale: 1:50

Rev A 21-01-09 - Wall dimensions changed.
Rev B 17-04-2009 - Timber cladding detail added.



N

KEY

STEPHEN GOWER ASSOCIATES,
29A ST. EDWARD STREET,
LEEK,
STAFFORDSHIRE,
ST13 5DN.

Tel: 01538 386808
Fax: 01538 384401

BUILDING
ABBEY GREEN ROAD, LEEK

SITE PLAN

Drawing No: 139/2
Date: 13 October 2008

Scale 1:500
Paper size: A3
.