
REPLACEMENT AGRICULTURAL STORE AT MILL FARM, GRATTON LANE, ENDON, STOKE ON TRENT, STAFFS.

FOR MR. F. WILLIAMSON

ROOF PLAN 1:100

MAY 09

09/00434 FUL 20 FEB 2009 SMDC

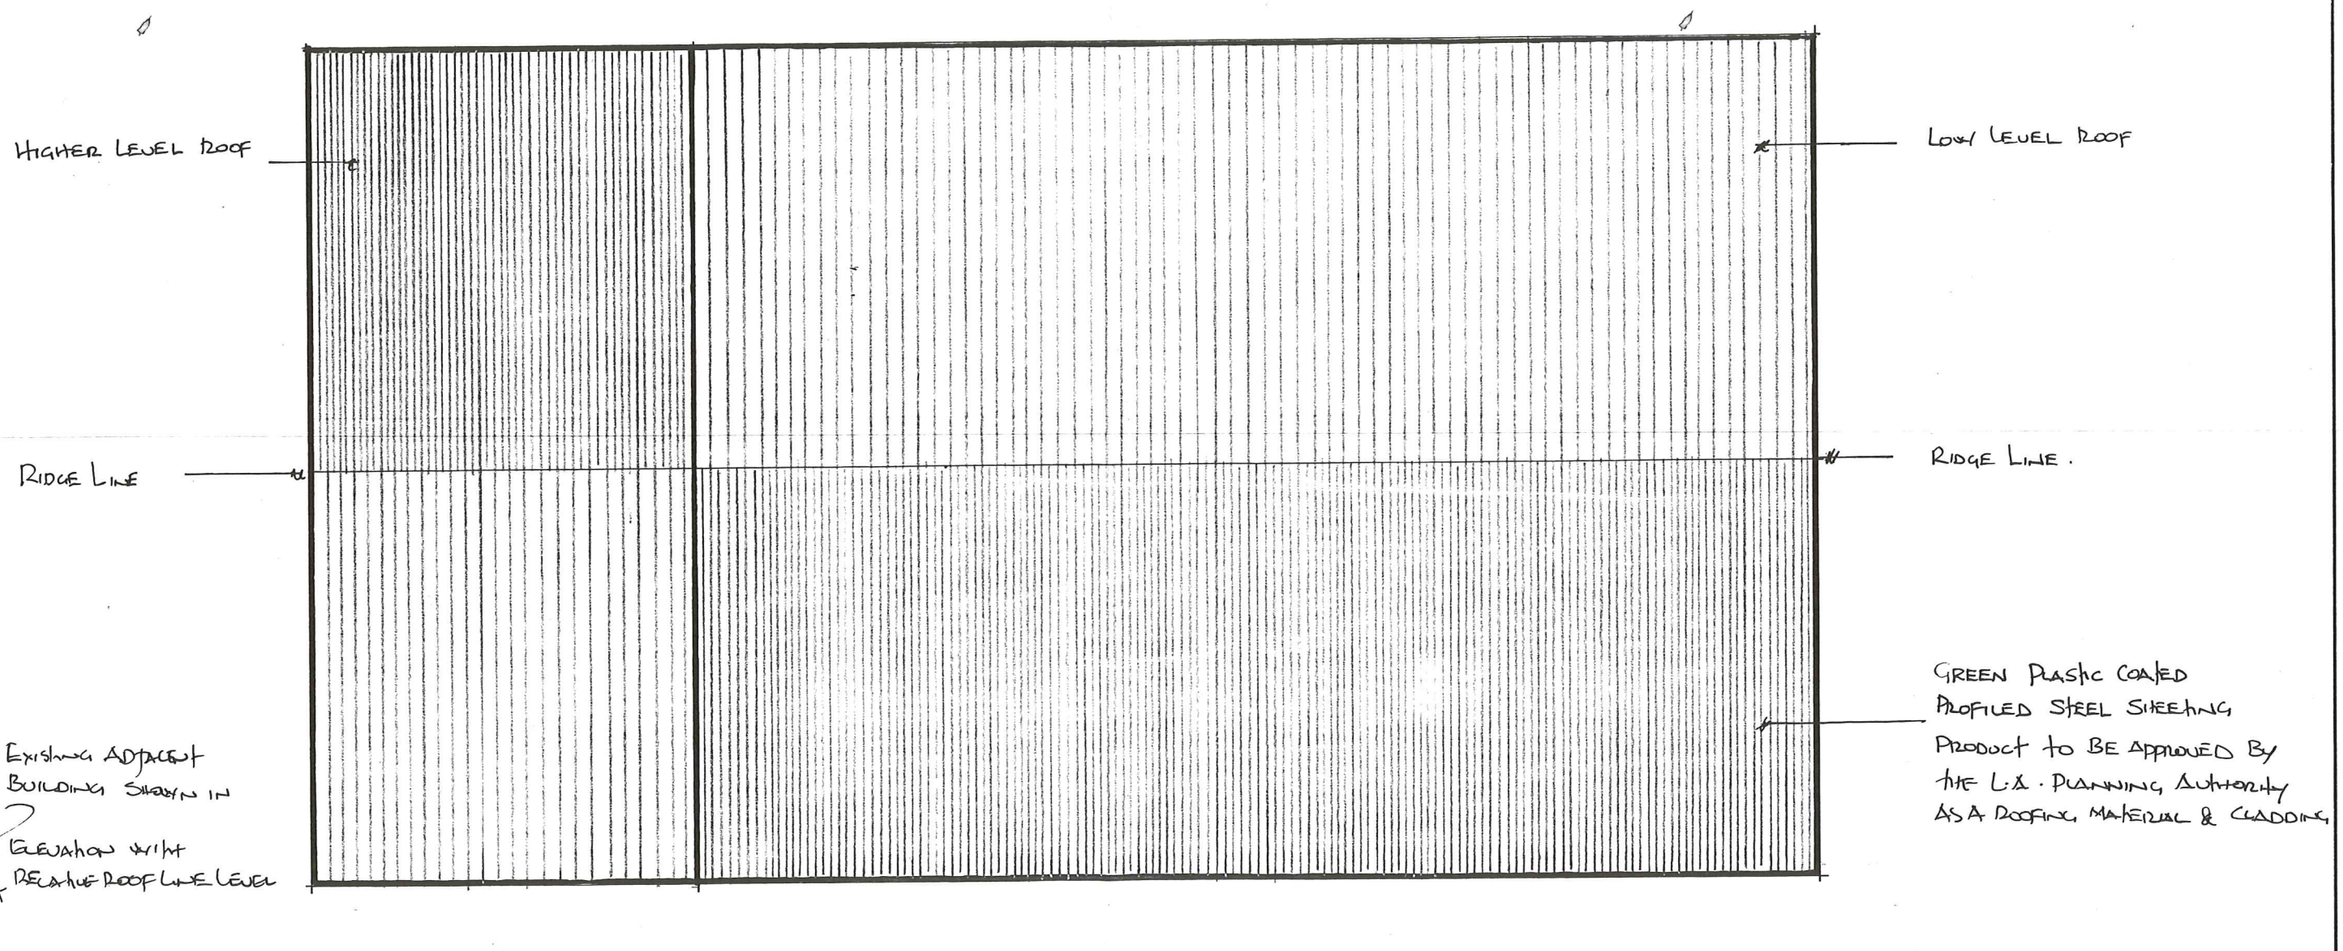

09/00434 FUL 20 FEB 2009 SMDC