
PDF Created with deskPDF PDF Writer - Trial :: http://www.docudesk.com

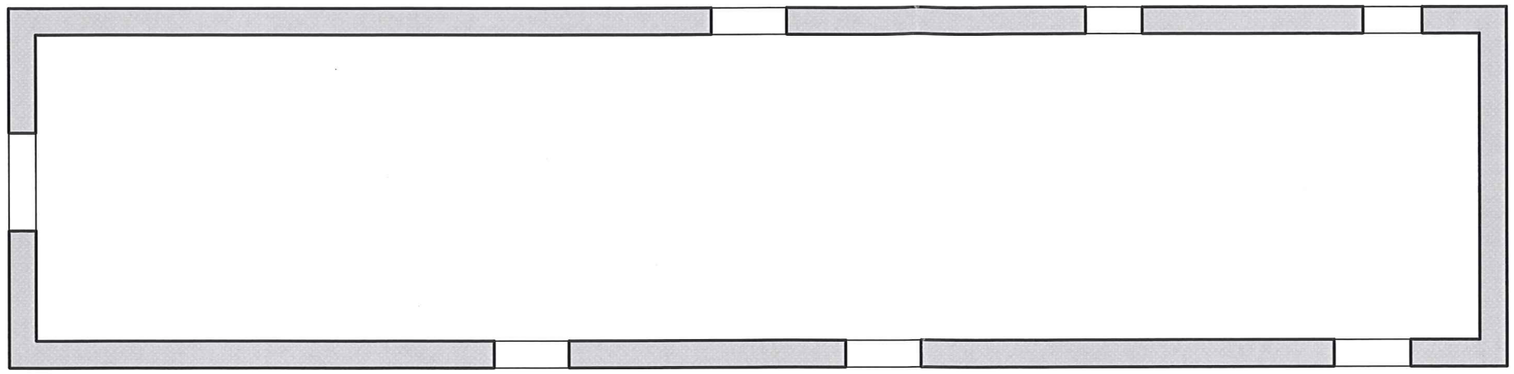

First Floor Plan 1:100

Ground Floor Plan 1:100

scale bar @ 1:100

Mr C Pointon

PROPOSED REPLACEMENT DWELLING
WOOD END FARM,
WESTWOOD, WETLEY ROCKS,
STAFFS, ST9 0BU.

EXISTING CONDITIONS
WOOD END BARN

Date	Sheet	Scale
NOVEMBER 2008	A3	1:100
Drg No.	Rev.	Drawn
2007-1441A-19	-	RG

Rev.

SAMMONS Architectural LIMITED
Chartered Institute of Architectural Technologists


10 Cawdry Buildings, Fountain Street, Leek. ST13 6JP
Telephone + Fax 01538 386002
E-mail: info@sammonsltd.co.uk

This drawing is copyright. Do not scale.
All dimensions must be checked prior to commencement.

PDF Created with deskPDF PDF Writer - Trial :: http://www.docudesk.com



Ground Floor Plan

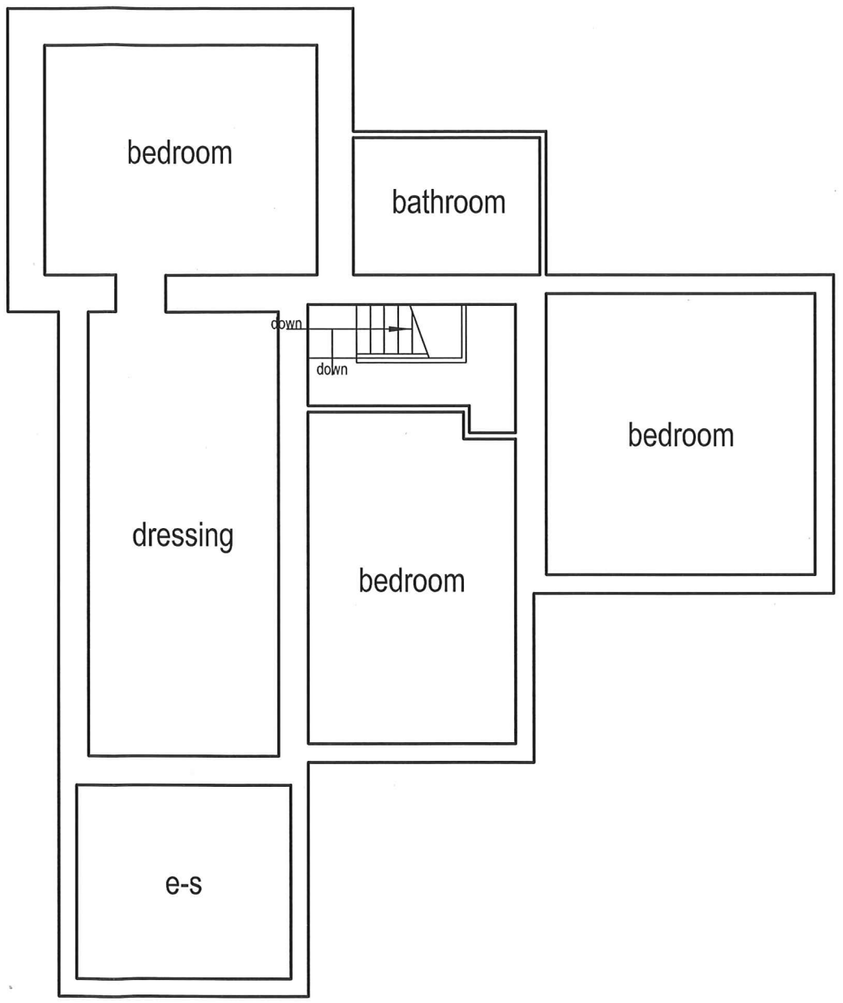

First Floor Plan



scale bar @ 1:100

Mr C Pointon

PROPOSED REPLACEMENT DWELLING
WOOD END FARM,
WESTWOOD, WETLEY ROCKS,
STAFFS, ST9 0BU.

EXISTING CONDITIONS
WOOD END FARMHOUSE

Date	Sheet	Scale
NOV 2008	A3	1:100
Drg No.	Rev.	Drawn
2007-1441A-17	-	RG
Rev.		

SAMMONS Architectural LIMITED
Chartered Institute of Architectural Technologists

10 Cawdry Buildings, Fountain Street, Leek. ST13 6JP
Telephone + Fax 01538 386002
E-mail: info@sammonsltd.co.uk

This drawing is copyright. Do not scale.
All dimensions must be checked prior to commencement.