PDF Created with deskPDF PDF Writer - Trial :: http://www.docudesk.com

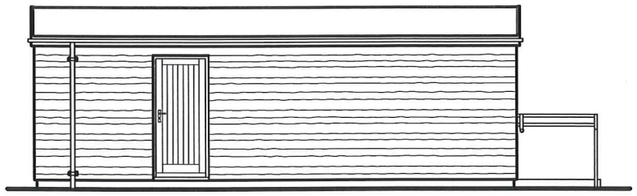

South West Elevation

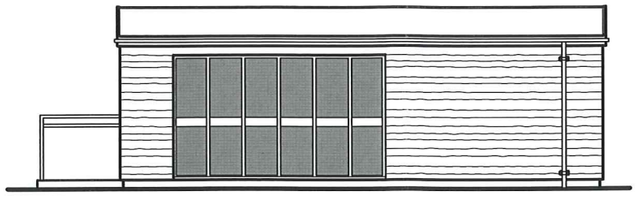

North East Elevation

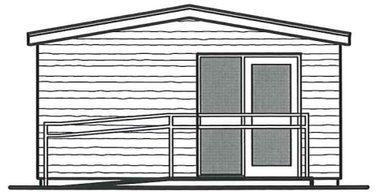

S.E. Elevation

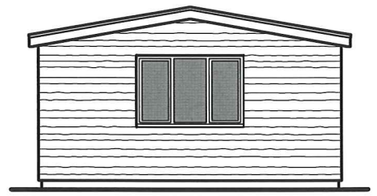

N.W. Elevation

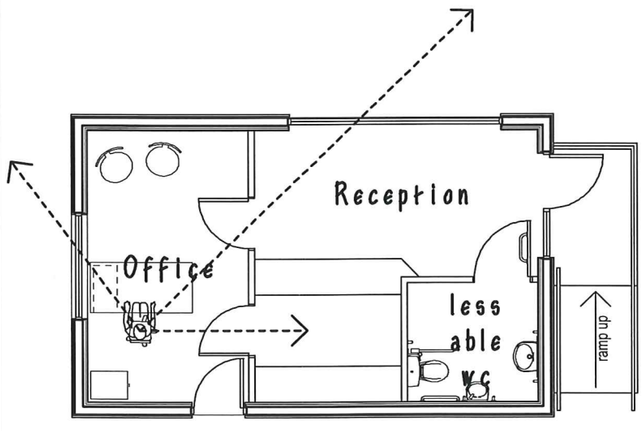

Floor Plan

Roof Plan

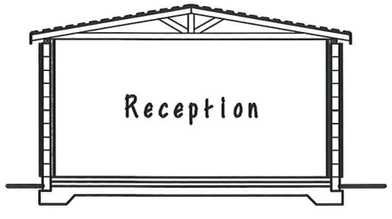

Section

08/02354/FUL - 15 DEC 2008 - SMDC

PROPOSAL SCHEME

It is proposed to construct a dedicated reception building in the position shown on the accompanying site plan.

The building is to be constructed in solid blockwork which will be clad externally with cedar boarding laid in random plank widths. The roof is to be formed with simple roof trusses, covered with plywood and felt. Rainwater goods shall be black plastic. Windows and doors shall be stained or painted timber.

Foul drainage from the proposal shall be connected into the on site system and rainwater discharged into suitably designed soakaways.



scale bar @ 1:100

Glencote Caravan Park

PROPOSED RE-ARRANGEMENT OF CARAVAN PARK, STATION ROAD, CHEDDLETON, STAFFS MOORLANDS, ST13 7EE

PLANNING PROPOSAL

RECEPTION BUILDING

Date	Sheet	Scale
DECEMBER 2008	A3	1:100
Drg No.	Rev.	Drawn
2008-1592-04	A	RG

A - 16/11/2009 - ROOF PLAN ADDED

SAMMONS Architectural LIMITED
Chartered Institute of Architectural Technologists

10 Cawdry Buildings, Fountain Street, Leek. ST13 6JP
Telephone + Fax 01538 386002
E-mail: info@sammonsltd.co.uk

This drawing is copyright. Do not scale.
All dimensions must be checked prior to commencement.

PDF Created with deskPDF PDF Writer - Trial :: http://www.docudesk.com

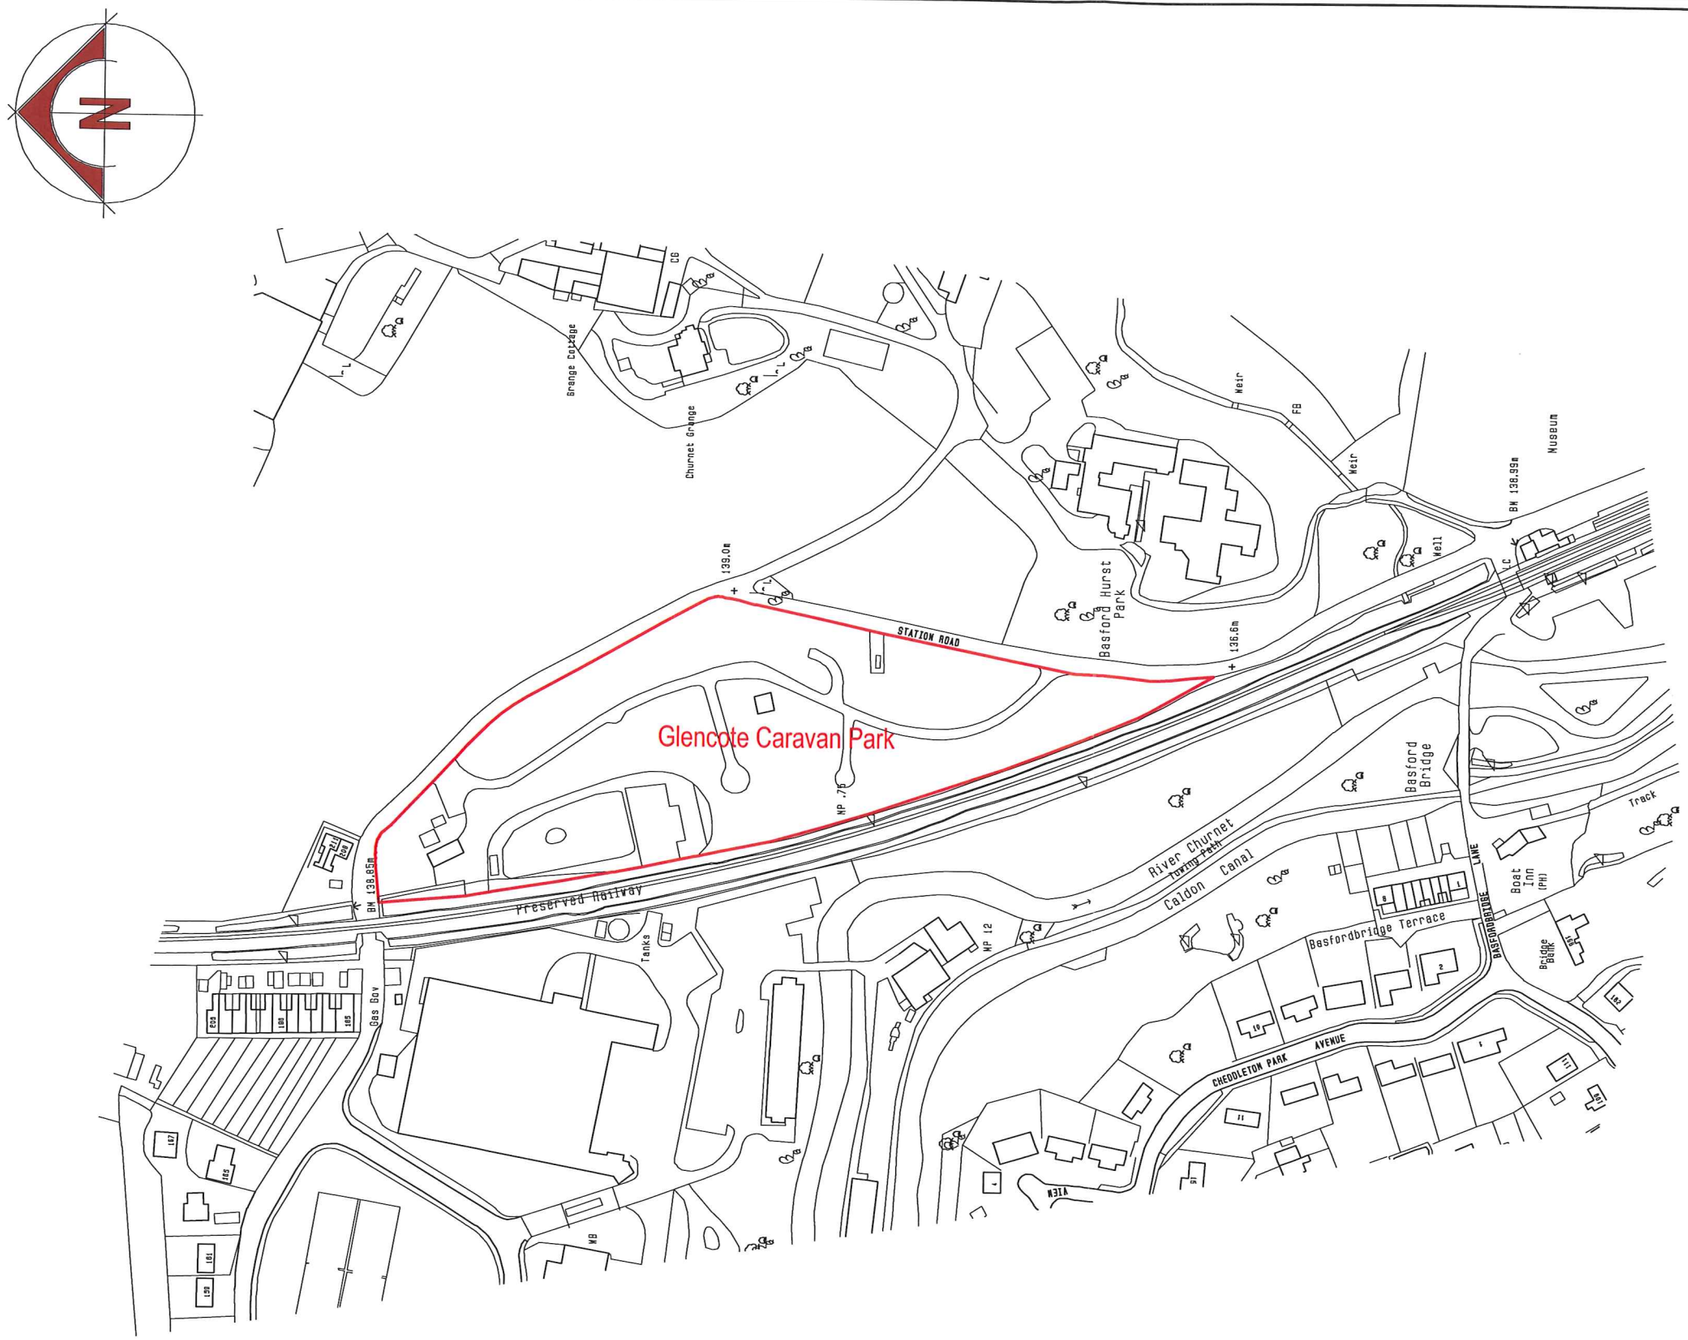

scale bar @ 1:2500

© Crown Copyright 2008. All rights reserved. Licence number 100020449

08/02054/ FUL 10 DEC 2008 - S M D

Glencote Caravan Park

PROPOSED RE-ARRANGEMENT OF CARAVAN PARK, STATION ROAD, CHEDDLETON, STAFFS MOORLANDS, ST13 7EE

LOCATION PLAN

Date	Sheet	Scale
NOVEMBER 2008	A3	1:2500
Drg No.	Rev.	Drawn
2008-1592-03	-	RG
Rev.		

SAMMONS Architectural LIMITED
Chartered Institute of Architectural Technologists
10 Cawdry Buildings, Fountain Street, Leek. ST13 6JP
Telephone + Fax 01538 386002
E-mail: info@sammonsltd.co.uk

This drawing is copyright. Do not scale.
All dimensions must be checked prior to commencement.