Copyright of this drawing is vested in the Architect and it must not be copied or reproduced without consent. Figured dimensions only are to be taken from this drawing. All contractors must visit the site and be responsible for taking and checking all dimensions relative to their work. Hewitt&Carr Architects Ltd are to be advised of any variation between drawings and site conditions.
DO NOT SCALE OFF THIS DRAWING.....IF IN DOUBT ASK

Rev.	Drawn	Comments	Date
A	JOS	Amendment to layout and rear elevation	30/03/16



REAR ELEVATION 1:50

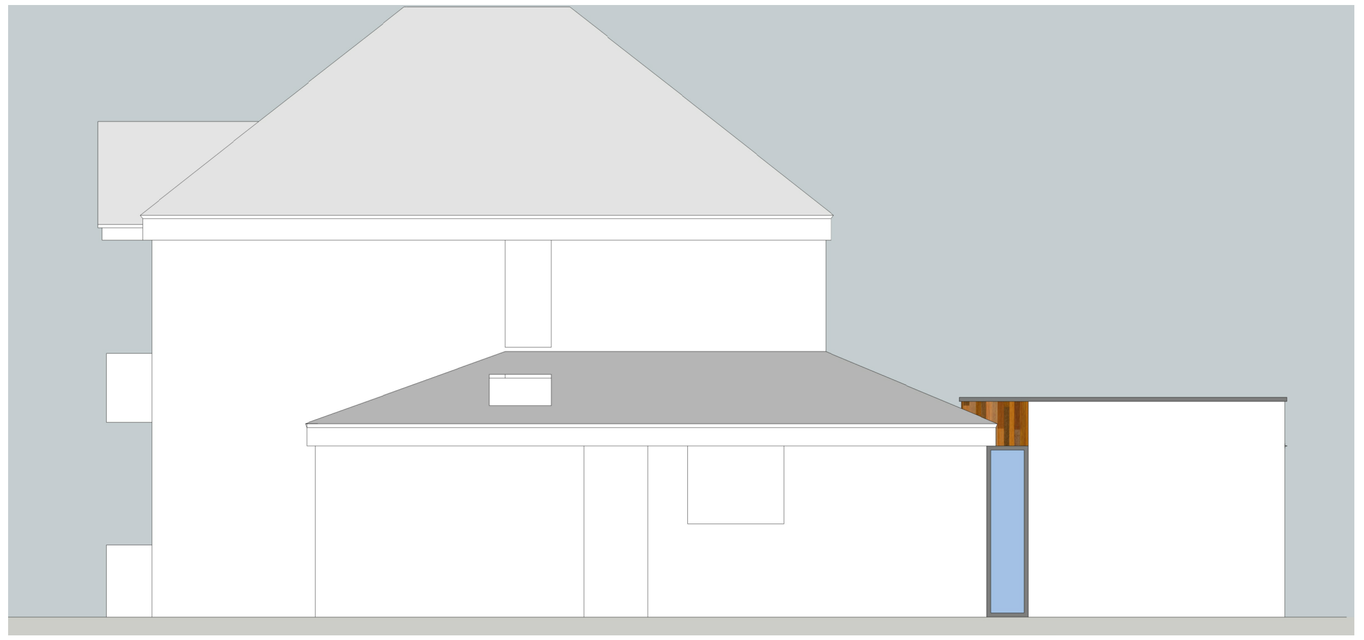

SIDE ELEVATION 1:50

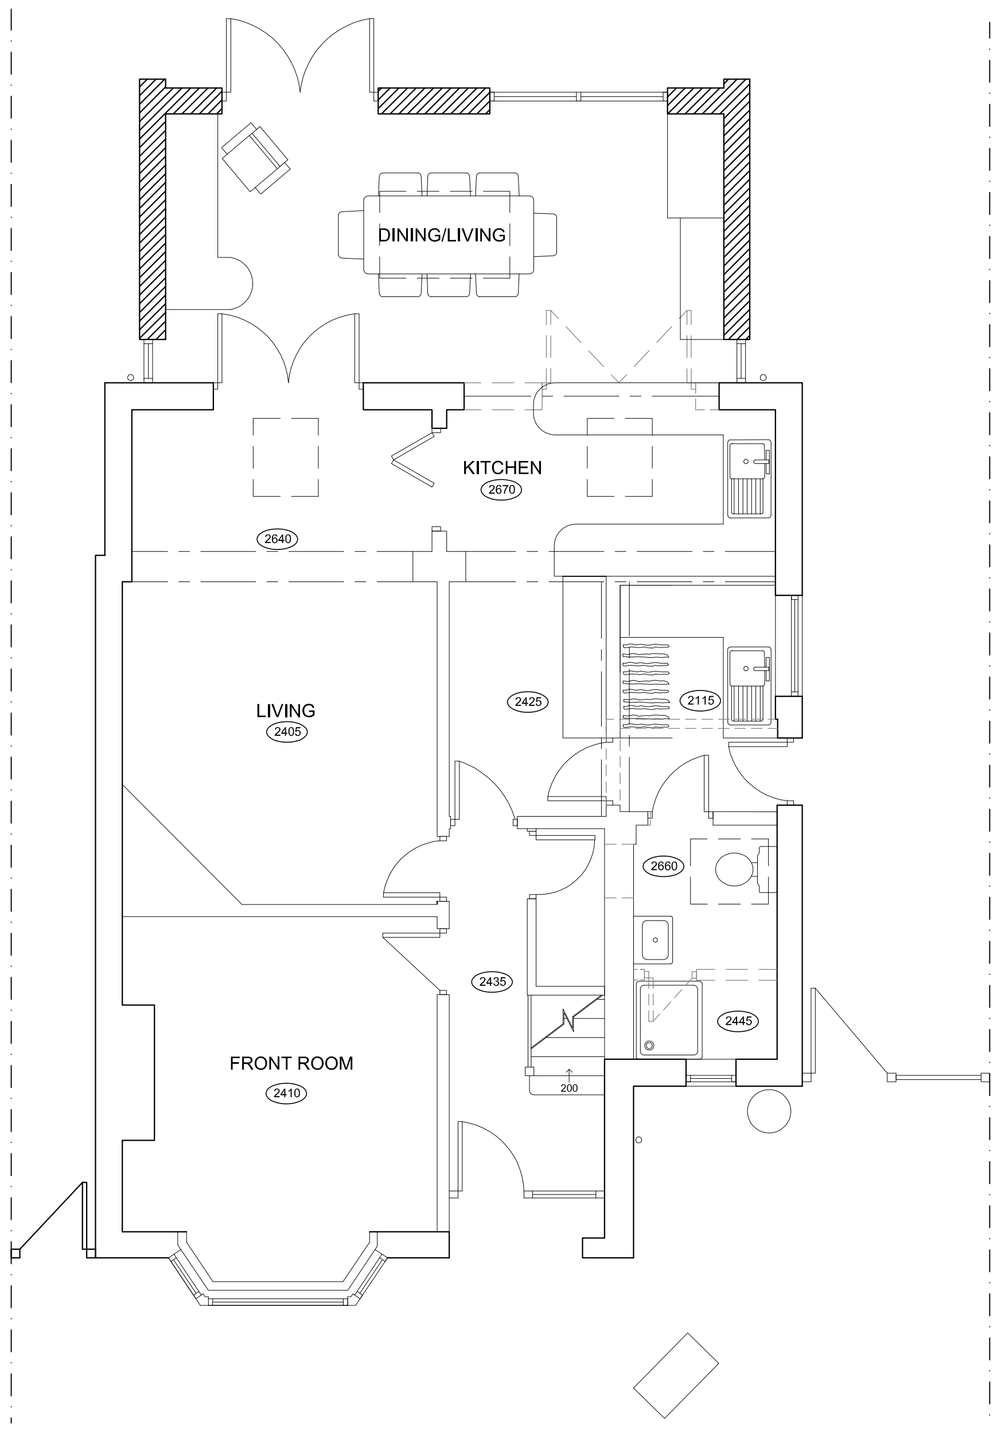

GROUND FLOOR PLAN 1:50

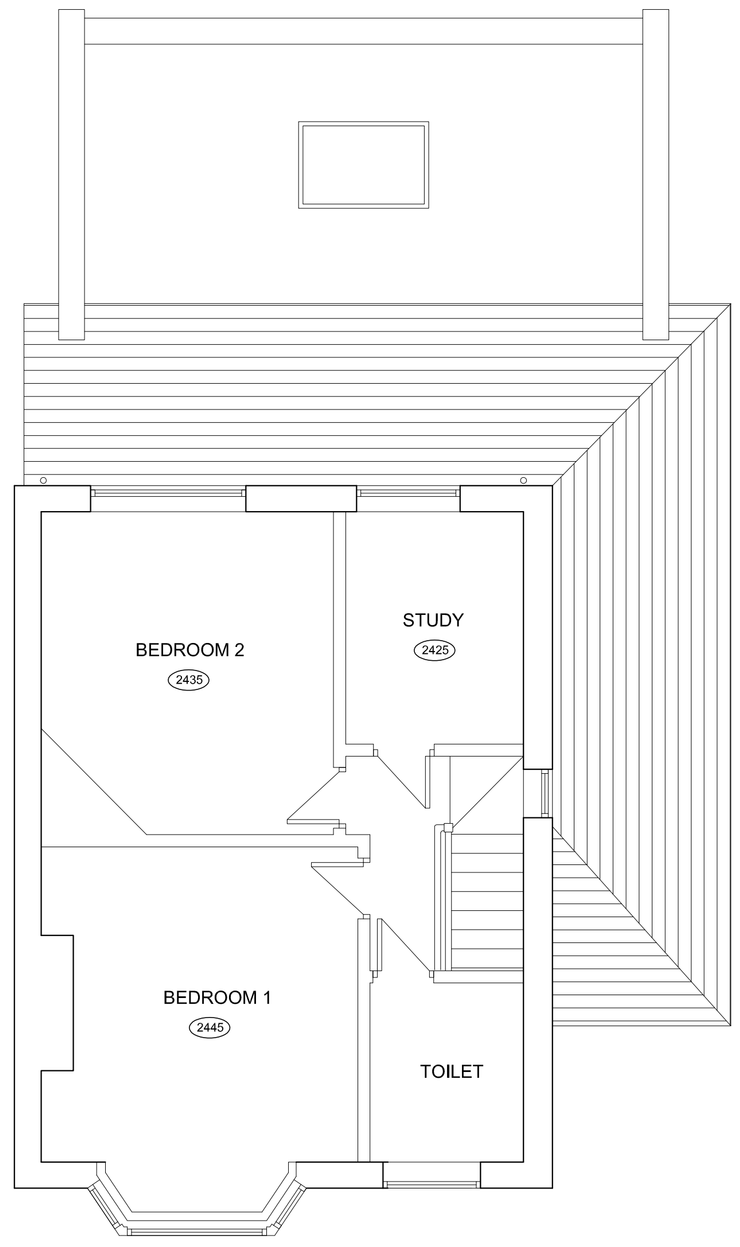

FIRST FLOOR PLAN 1:50



3D VIEW 1:50



AERIAL VIEW

Hewitt&Carr Architects
A: 2-4 Cross Street I Cheadle I Staffordshire I ST10 1NP
T: 01538 756888
E: enquiries@hcarchitects.co.uk
W: www.hcarchitects.co.uk

Client
Mr Harris & Mrs Peet

Project
Single Storey Extension to Meadow View
Tythe Barn, Alton ST10 4AZ

Title
Plans & Model as Proposed

Status
Scheme

Date March 16
Drawn KEW

Scale @A1 1:50
Checked

Project No 00509
Drawing No. AL(0)02
Rev A

File Ref: H:\REF