Ordnance Survey © Crown copyright 2016 All rights reserved. Licence number 100051789

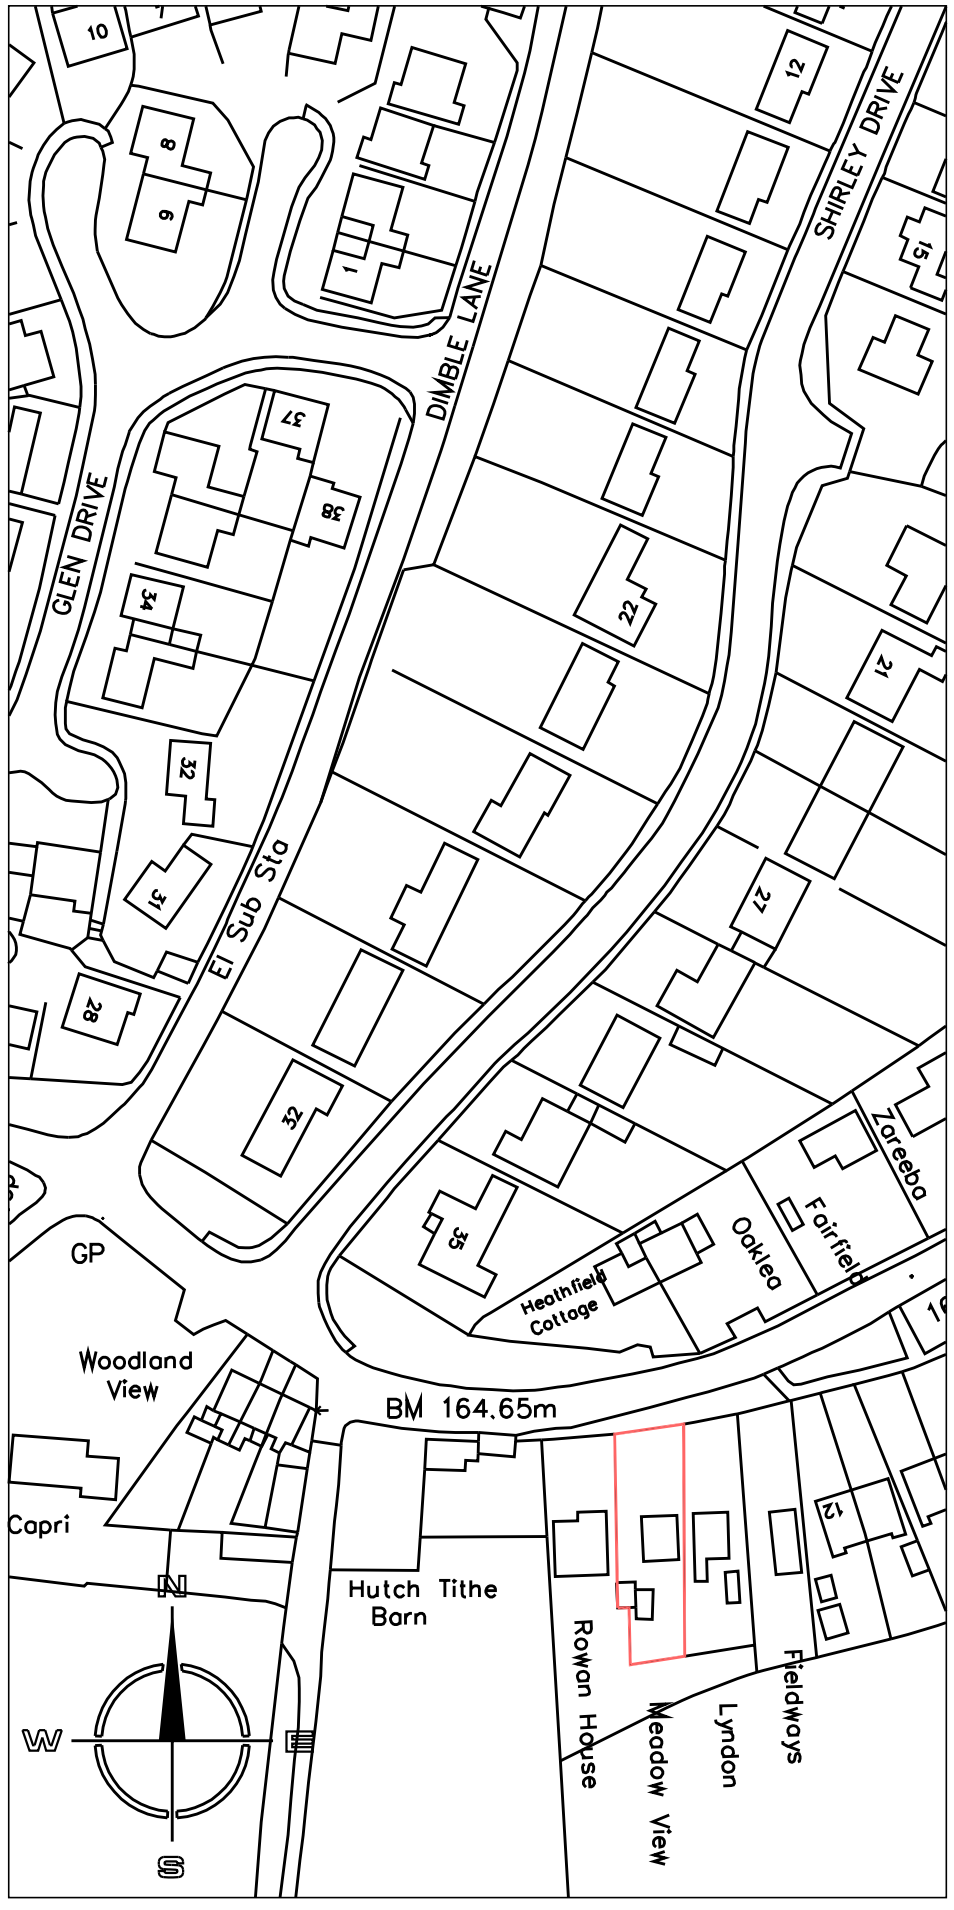

SITE LOCATION PLAN 1:1250

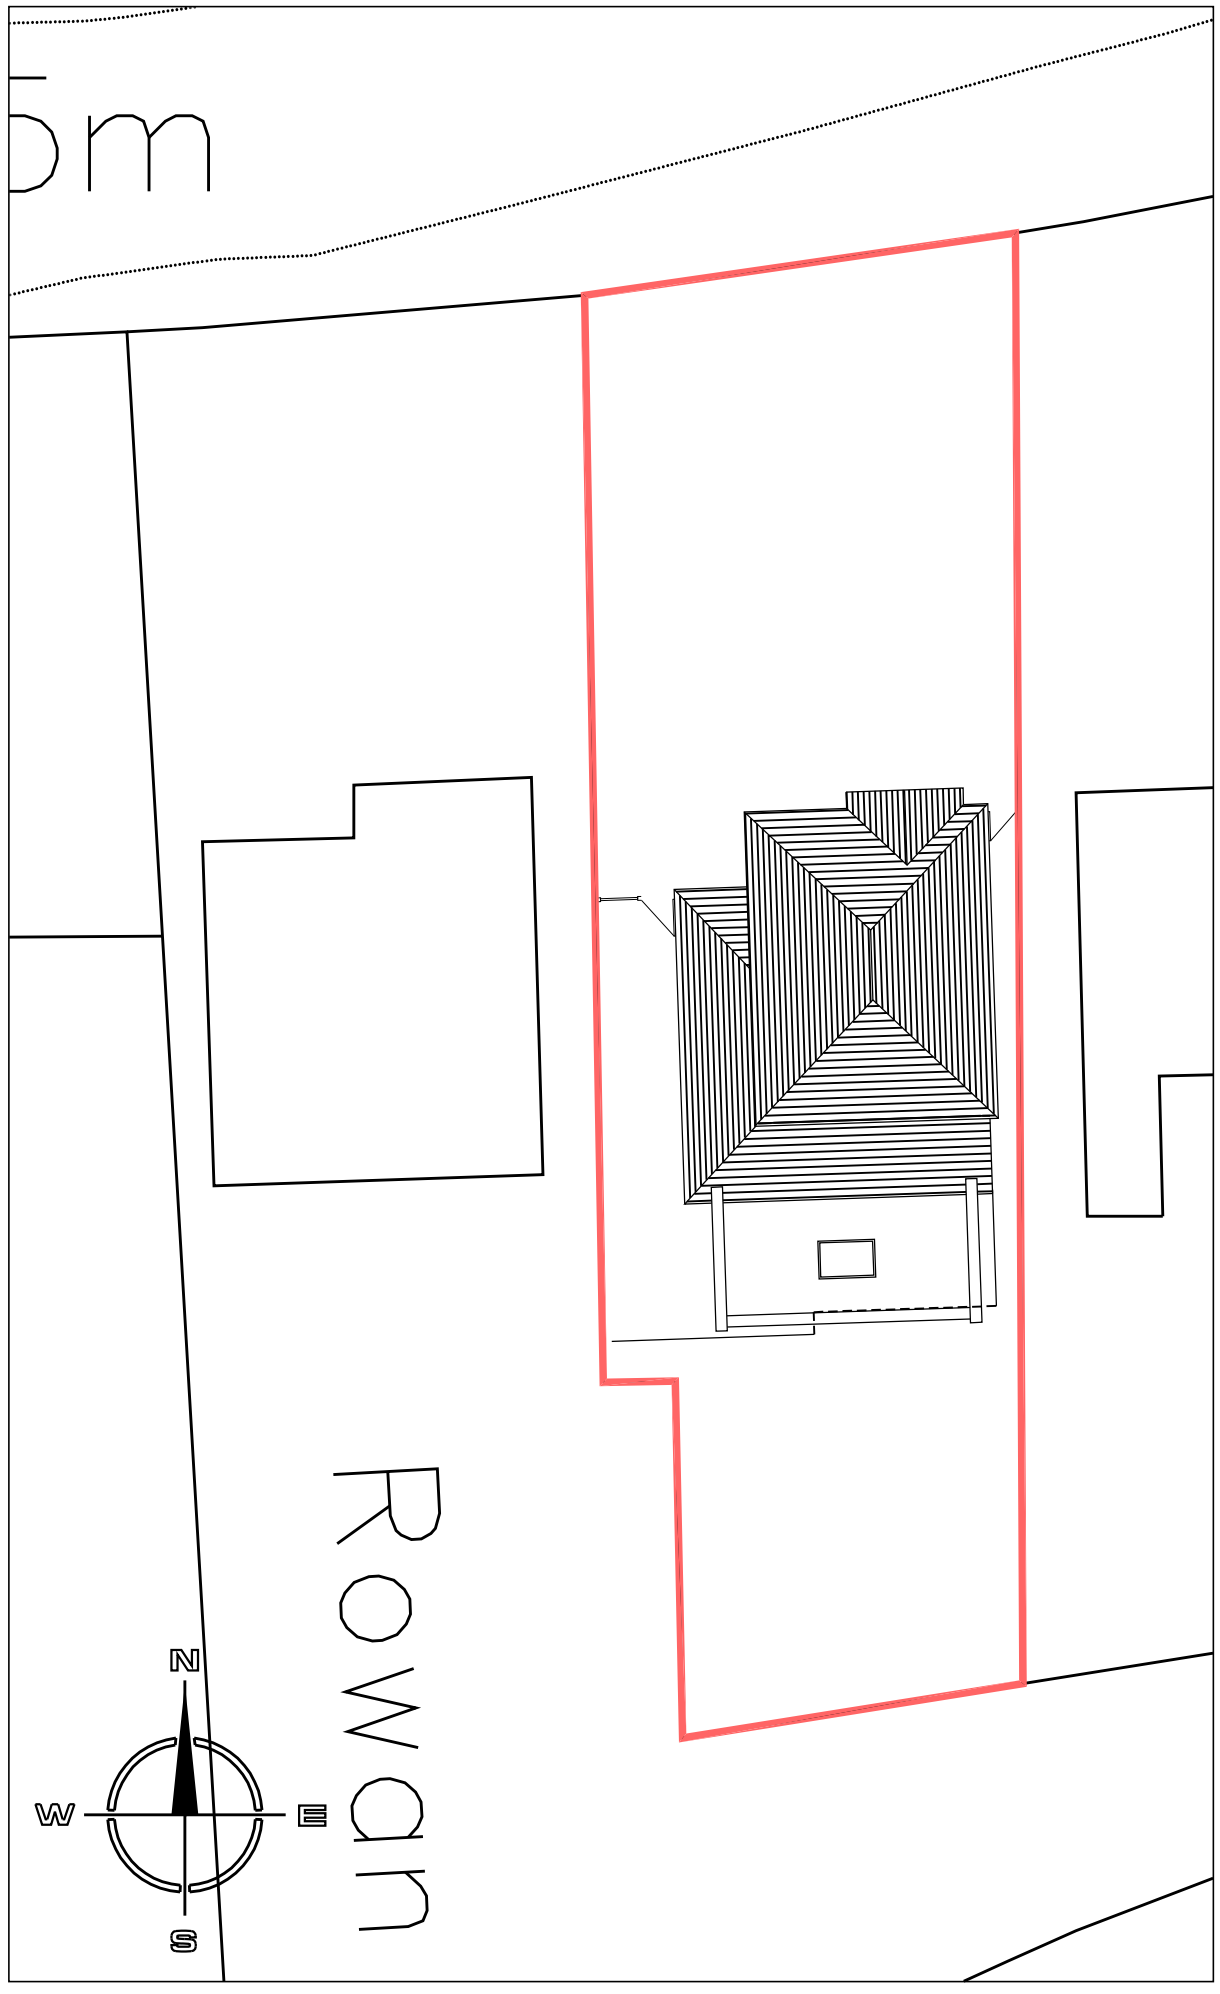

SITE BLOCK PLAN AS PROPOSED 1:200

Copyright of this drawing is vested in the Architect and it must not be copied or reproduced without consent. Figured dimensions only are to be taken from this drawing. All contractors must visit the site and be responsible for taking and checking all dimensions relative to their work. Hewitt&Carr Architects Ltd are to be advised of any variation between drawings and site conditions.
DO NOT SCALE OFF THIS DRAWING.....IF IN DOUBT ASK

Rev.	Drawn	Comments	Date

Hewitt&Carr Architects
A: 2-4 Cross Street | Cheadle | Staffordshire | ST10 1NP
T: 01538 756888
E: enquiries@hcarchitects.co.uk
W: www.hcarchitects.co.uk

Client
Mr & Mrs Harris Peet

Project
Single Storey Extension to Meadow View
Tythe Barn, Alton ST10 4AZ

Title
Proposed Site Plan

PLANNING

Status
Planning

Date Apr 2016 Drawn AS

Scale @A3 As Stated Checked

Project No 00509 Drawing No. AL(0)03 Rev

File Ref: C:\