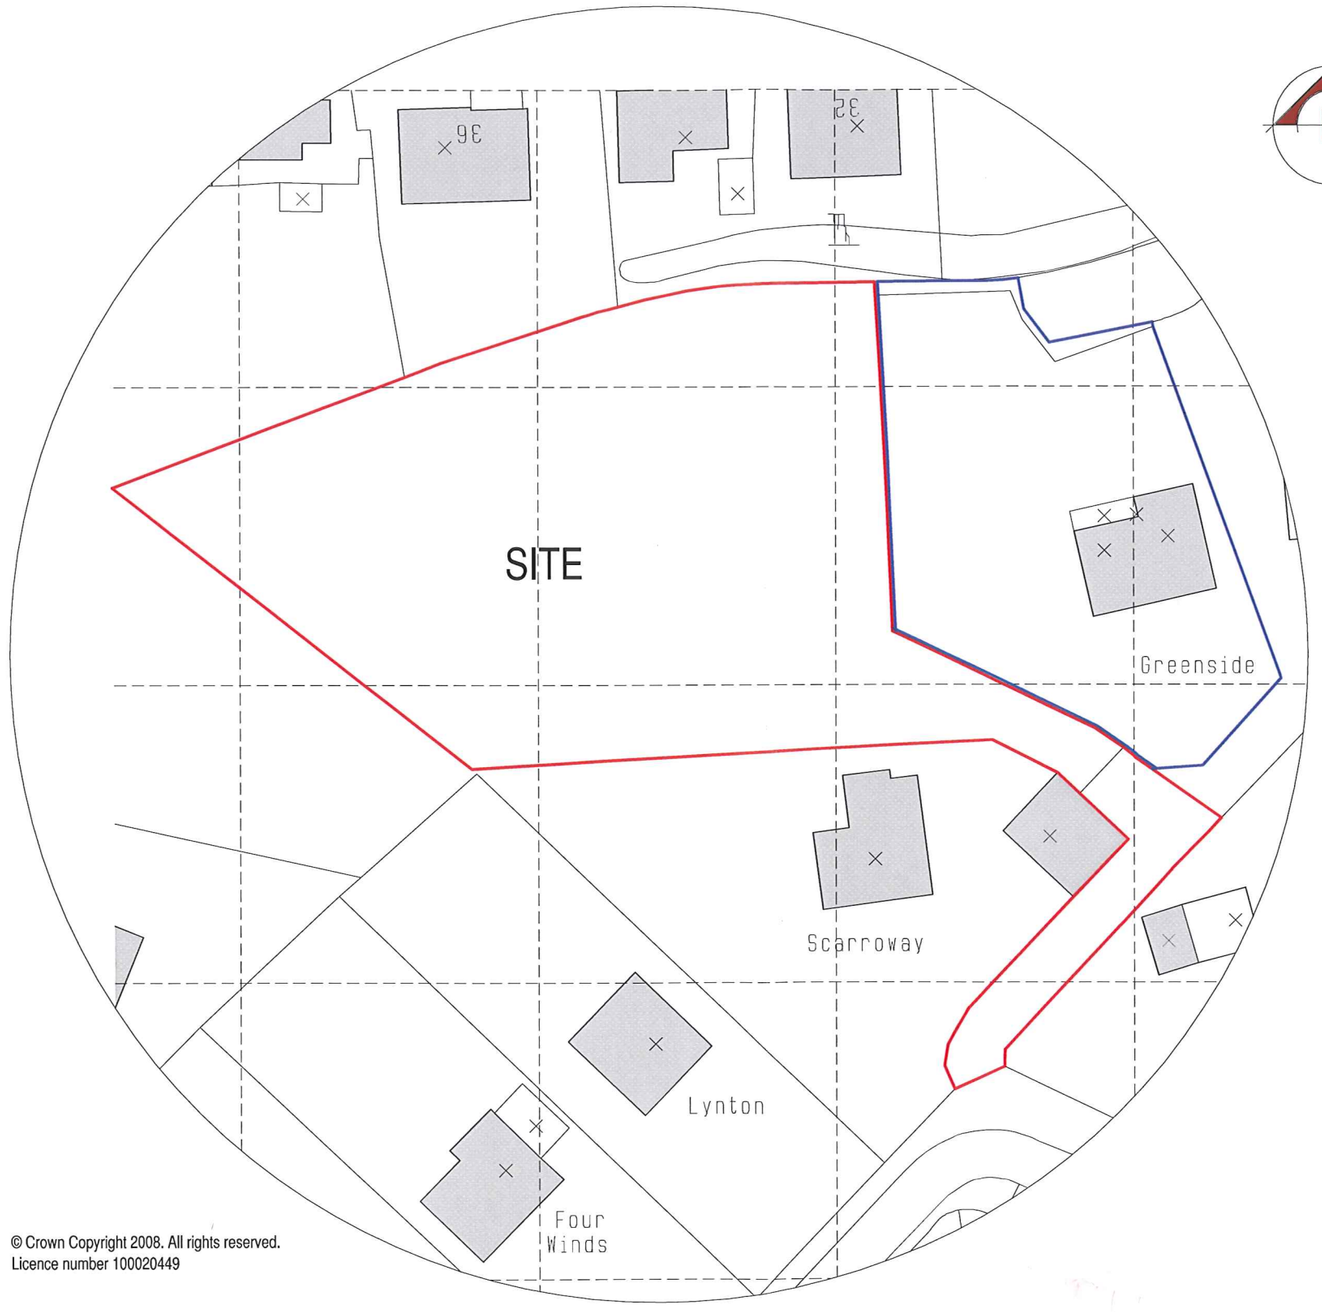

© Crown Copyright 2008. All rights reserved.
Licence number 100020449

BLOCK PLAN
SCALE 1:500

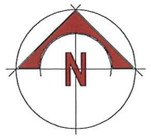

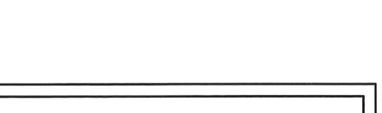

scale bar @ 1:500

MR & MRS J LOMAS

PROPOSED DWELLING ON LAND
ADJACENT TO
SCARROWAY,
HILLSWOOD AVENUE,
LEEK,
STAFFS,
ST13 8EG.

BLOCK PLAN

Date	Sheet	Scale
APRIL 2009	A3	1:500
Drg No.	Rev.	Drawn
2008-1566-11	-	ASR

Rev.

SAMMONS Architectural LIMITED
Chartered Institute of Architectural Technologists
10 Cawdry Buildings, Fountain Street, Leek. ST13 6JP
Telephone + Fax 01538 386002
E-mail: info@sammonsltd.co.uk

This drawing is copyright. Do not scale.
All dimensions must be checked prior to commencement.