This drawing is copyright and should not be reproduced without permission.
The contractor is responsible for checking dimensions and levels and drainage inverts prior to commencing works - any discrepancy to be verified before proceeding.-figured dimensions only to be worked to: DO NOT SCALE.
All work to be carried out in accordance with the current Building Regulations, Brtiish Standards/Codes of practice and statutory authority bye -laws and recommendations.

Revision	Comments	Date



Rear elevation

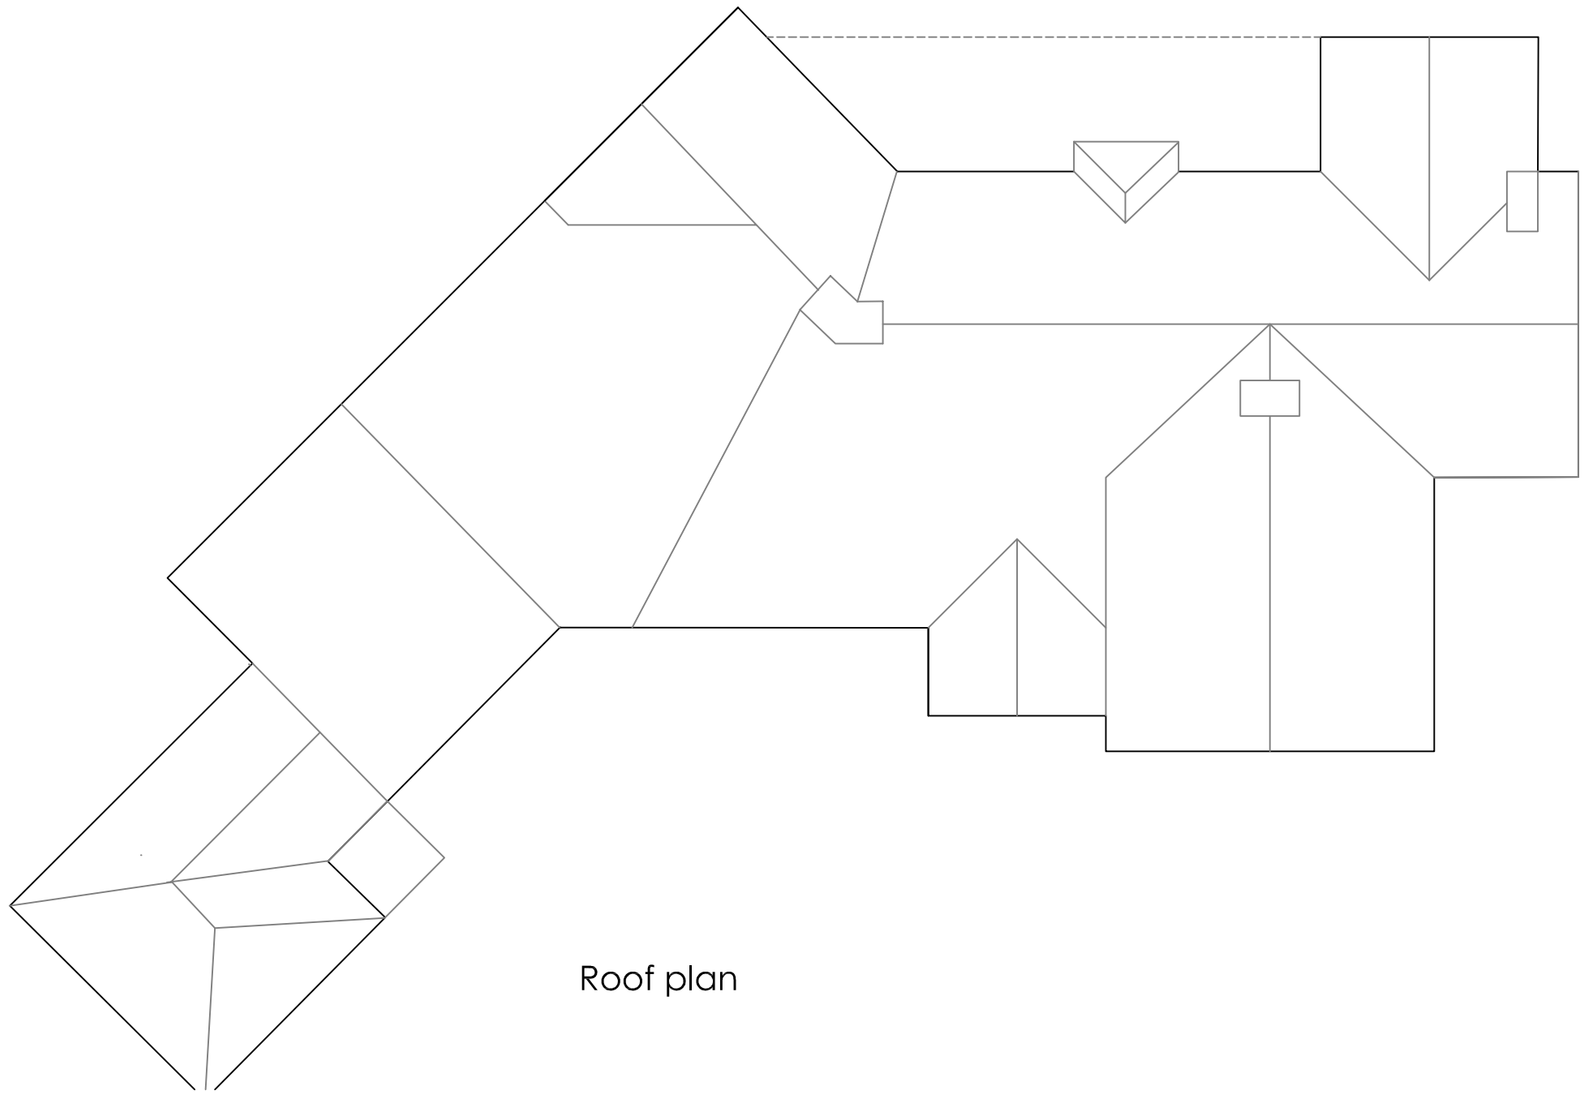

Roof plan

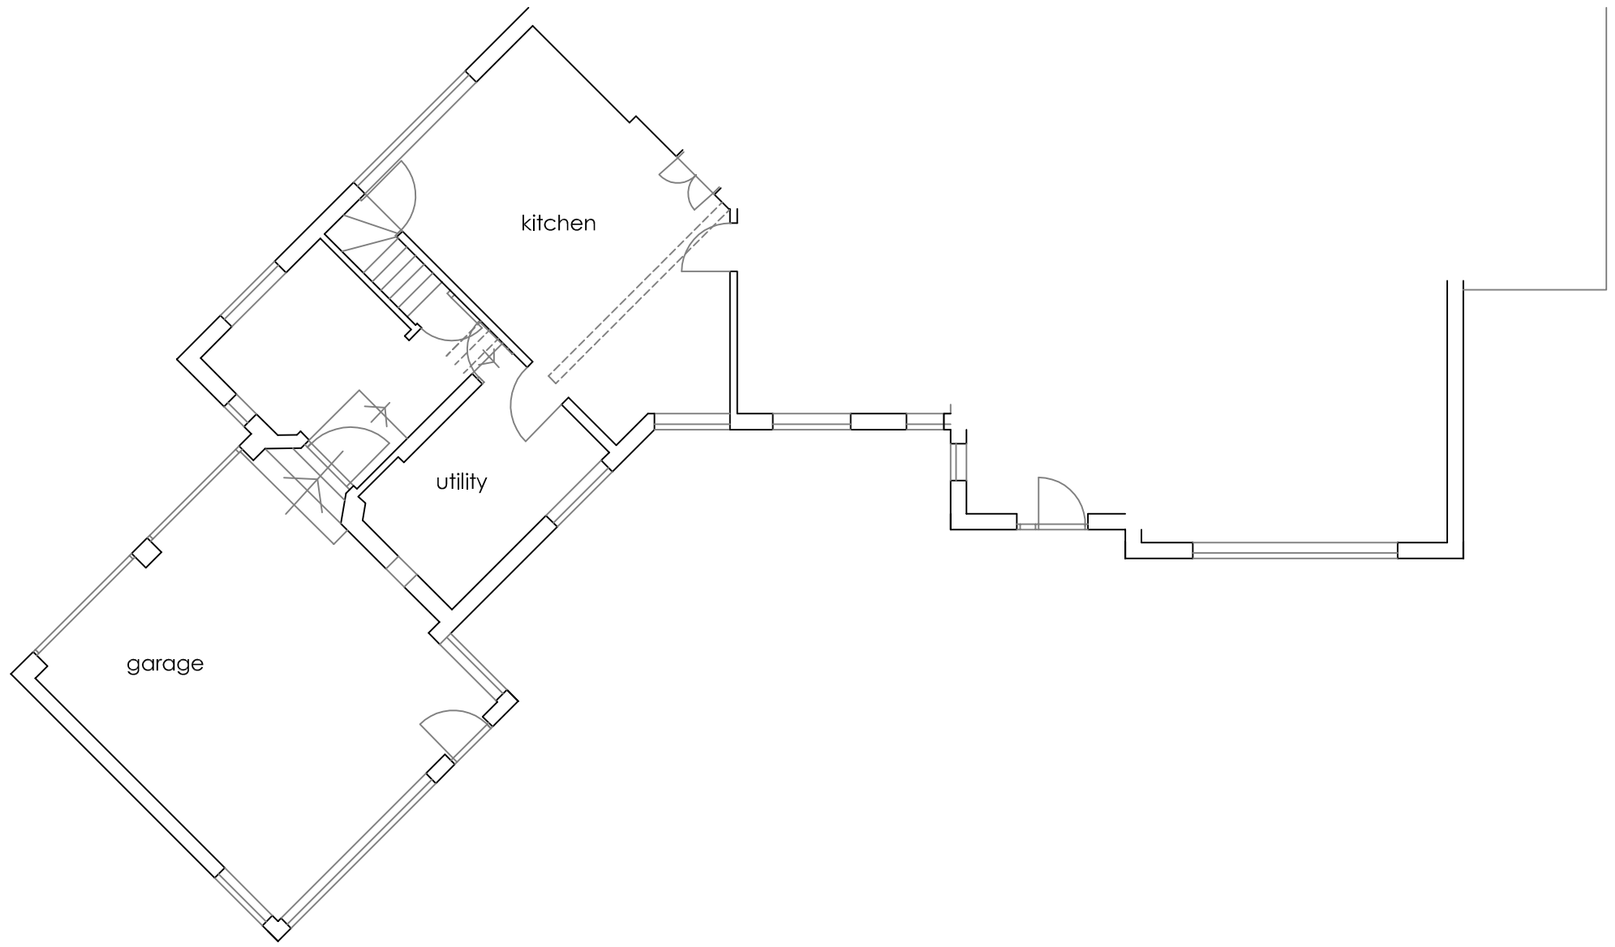

Ground floor plan

Robert Berry MCIAT
Architectural services
10 Truro Close, Congleton, Cheshire, CW12 3BD
t : 01260 279098 m : 07790 179093 e: robert.berry10@yahoo.co.uk

Client

Mr & Mrs R Ball

Project

Proposed extension to
White Lodge, Buxton Road, Leek,
Staffs ST13 6NF

Title

plan as existing

Scale @A2 1:100

Date March 2016

Drg no 1562 /01 Rev