item 1
scale 1:25

INTERNALLY ILLUMINATED FASCIA SIGN

FEATURING MOULDED SWINTON LOGO AND WHITE VINYL SUB TEXTS

BLAZE NEON LTD
5 Patricia Way, Pysons Road,
Broadstairs, Kent. CT10 2XZ
T +44 (0) 1843 601075 F +44 (0) 1843 867924
www.blazeneon.com

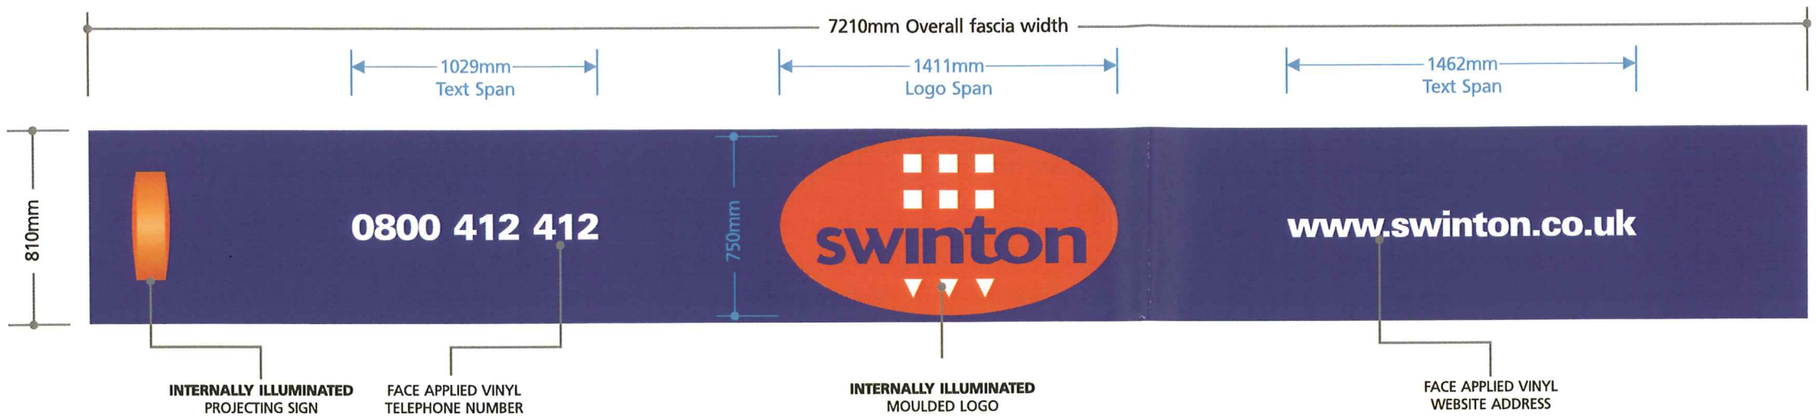

proposed elevation



existing elevation



section

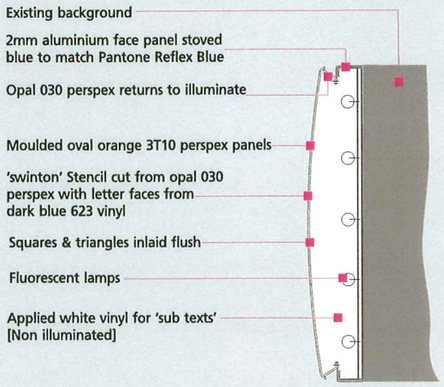

MOULDED LOGO

09/00033/ ADV 14 JAN 2009 - S M

DRAWING SHOWN FOR VISUAL PURPOSES ONLY. ACTUAL SIGNAGE CONSTRUCTION (MANUFACTURE, MATERIALS & TECHNIQUES) MAY DIFFER TO THOSE SHOWN & ARE SUBJECT TO FINAL SITE CONDITIONS

Document Information

Client: swinton

Address:
2 HIGH STREET
BIDDULPH
STOKE ON TRENT
STAFFORDSHIRE. ST8 6AP

Sheet Number:	Date:	Scale:
1 of 2	20/11/08	AS SHOWN

Drawn By:	Drawing Number:	Rev:
BARRY SULLIVAN	104923	A

Revision Notes:

Note:	Drawn:	Date:
Rev A) Fascia panel and projecting sign to be made internally illuminated	S.P	08/01/09

Document Issue

Document issued to:

BLAZE STANDARD PAINT FINISH IS 60% SEMI GLOSS, CLIENT TO ADVISE PRIOR TO APPROVAL IF ANY SPECIAL FINISHES ARE REQUIRED

© THE COPYRIGHT OF THIS DRAWING IS OWNED BY BLAZE NEON LIMITED AND IS NOT TO BE DISCLOSED TO OTHER PERSONS OR TO BE USED FOR MANUFACTURING PURPOSES WITHOUT PERMISSION.

FILE PATH [$TRANSFER]: G:\$Transfer\Swinton\2008\Biddulph Approval Rev A.pdf

item 2
scale 1:10

INTERNALLY ILLUMINATED PROJECTING SIGN

MOULDED SWINTON LOGO (SCALE 1:10)

BLAZE NEON LTD
5 Patricia Way, Pysons Road,
Broadstairs, Kent. CT10 2XZ
T +44 (0) 1843 601075 F +44 (0) 1843 867924
www.blazeneon.com

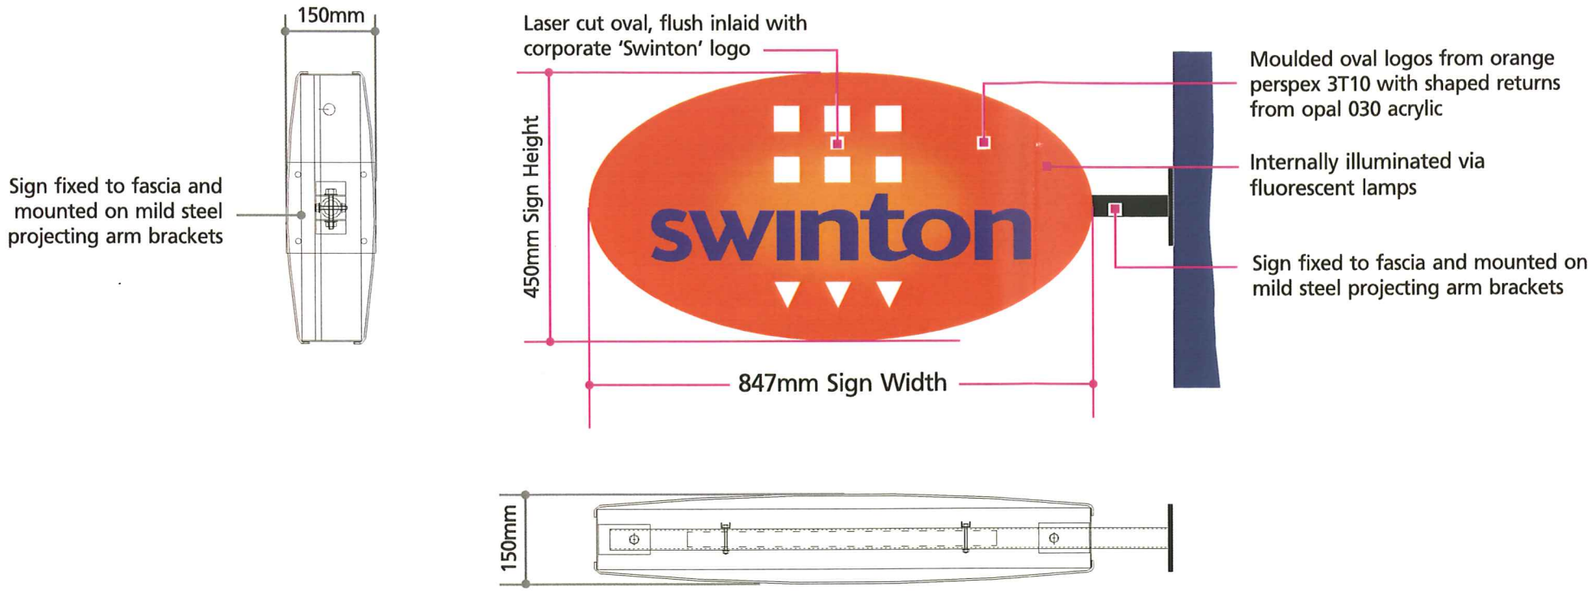

proposed elevation



existing elevation



DRAWING SHOWN FOR VISUAL PURPOSES ONLY. ACTUAL SIGNAGE CONSTRUCTION (MANUFACTURE, MATERIALS & TECHNIQUES) MAY DIFFER TO THOSE SHOWN & ARE SUBJECT TO FINAL SITE CONDITIONS

Document Information

Client: swinton

Address:
2 HIGH STREET
BIDDULPH
STOKE ON TRENT
STAFFORDSHIRE. ST8 6AP

Sheet Number:	Date:	Scale:
2 of 2	20/11/08	AS SHOWN

Drawn By:	Drawing Number:	Rev:
BARRY SULLIVAN	104923	A

Revision Notes:

Note:	Drawn:	Date:
Rev A) Fascia panel and projecting sign to be made internally illuminated	S.P	08/01/09

Document Issue

Document issued to:

BLAZE STANDARD PAINT FINISH IS 60% SEMI GLOSS, CLIENT TO ADVISE PRIOR TO APPROVAL IF ANY SPECIAL FINISHES ARE REQUIRED

© THE COPYRIGHT OF THIS DRAWING IS OWNED BY BLAZE NEON LIMITED AND IS NOT TO BE DISCLOSED TO OTHER PERSONS OR TO BE USED FOR MANUFACTURING PURPOSES WITHOUT PERMISSION.

swinton BIDDULPH

FILE PATH [$TRANSFER]: G:\$Transfer\Swinton\2008\Biddulph Approval Rev A.pdf