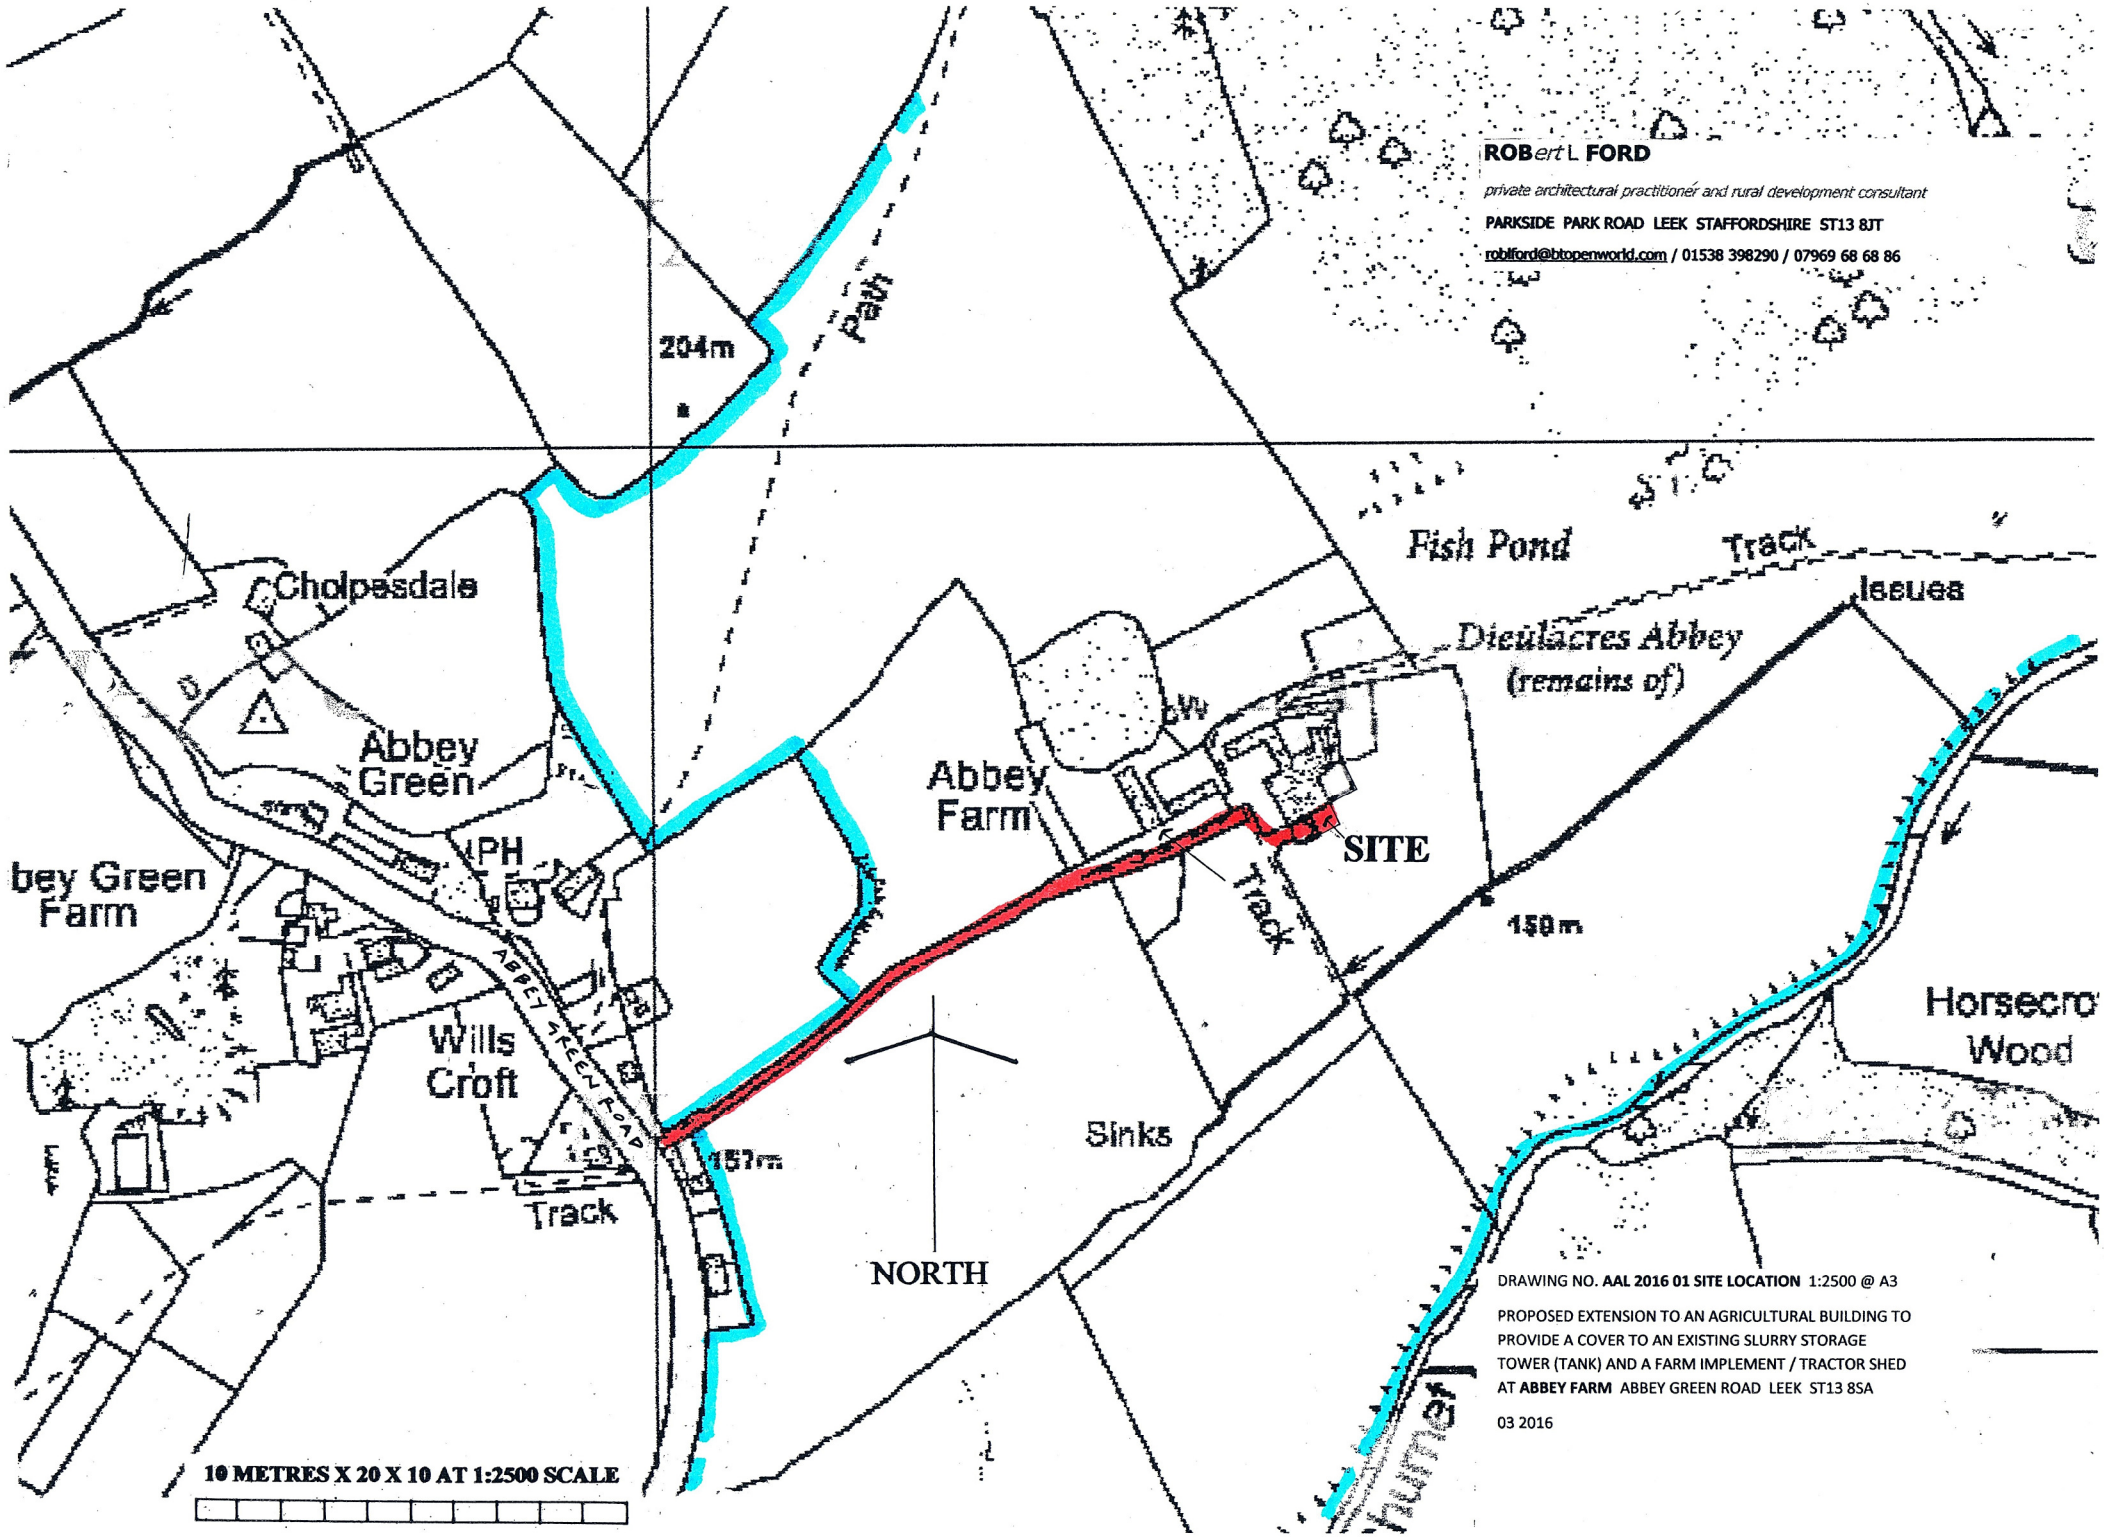

ROBert L FORD

private architectural practitioner and rural development consultant

PARKSIDE PARK ROAD LEEK STAFFORDSHIRE ST13 8JT

roblford@btopenworld.com / 01538 398290 / 07969 68 68 86

DRAWING NO. **AAL 2016 01 SITE LOCATION** 1:2500 @ A3

PROPOSED EXTENSION TO AN AGRICULTURAL BUILDING TO PROVIDE A COVER TO AN EXISTING SLURRY STORAGE TOWER (TANK) AND A FARM IMPLEMENT / TRACTOR SHED AT **ABBEY FARM** ABBEY GREEN ROAD LEEK ST13 8SA

03 2016