




South Elevation

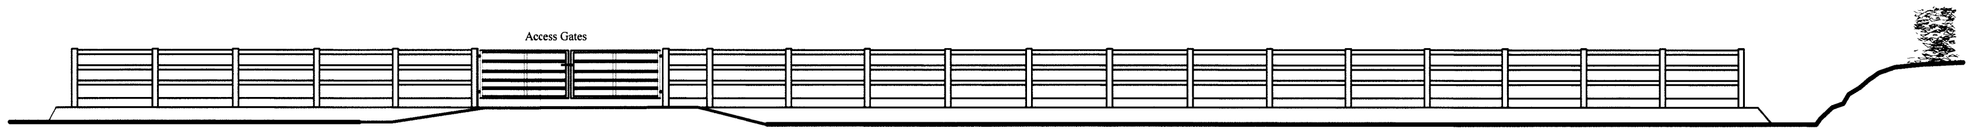


North Elevation

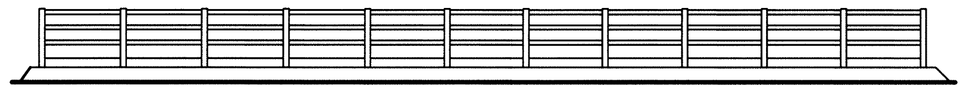

West Elevation - (hedge omitted for clarity)

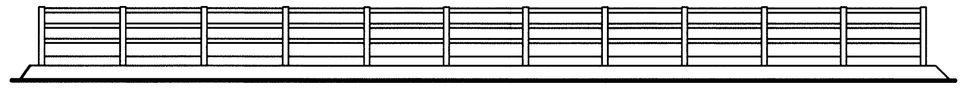

East Elevation

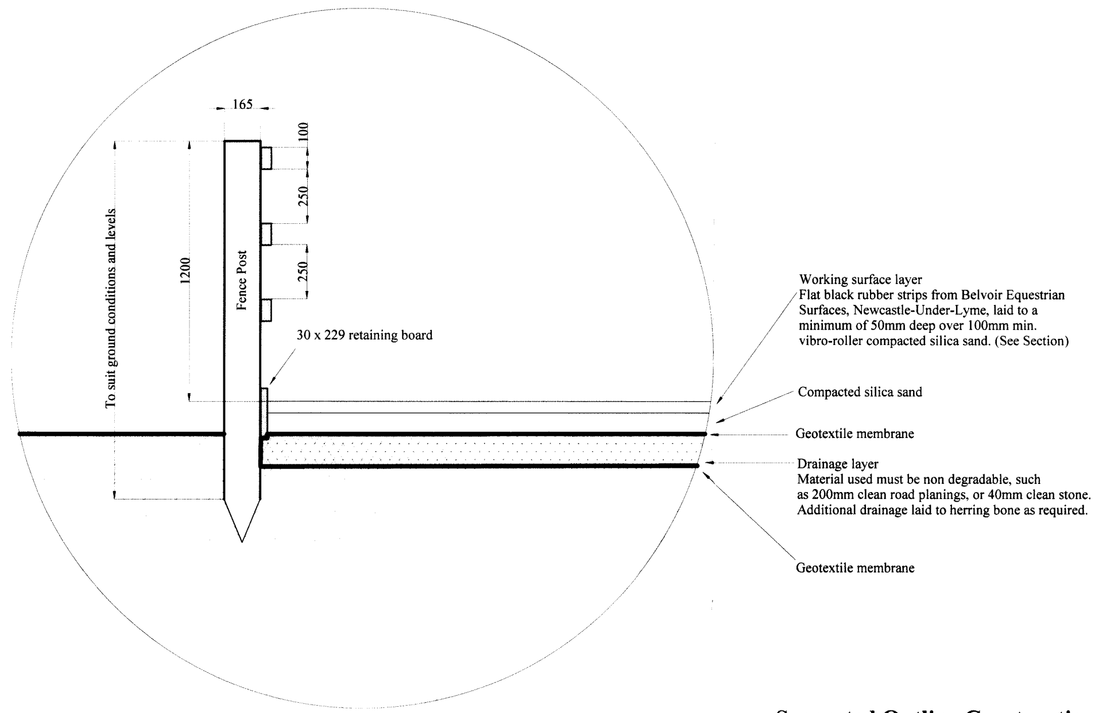

Fence Detail - Scale 1:20


Suggested Outline Construction Details

Menage Fence:
Perimeter fence to comprise 165 x 127 posts at not more than 1800 centers with 3 lines of 100 x 50 horizontal rails fixed as detail.
All to be tanalised softwood timber.


Working surface area:
Flat black rubber strips from Belvoir Equestrian Surfaces Ltd laid to a depth of 50mm over 100mm min vibro-roller washed silica sand vibro-roller compacted

Drainage layer
Material used must be non degradable, such as
200mm clean road planings, or 40mm clean stone
Additional drainage laid to herringbone pattern as required.

Alternative
Drainage, fence and floor construction to be designed, as general dimensions outlined, supplied and constructed by Specialist.
Details to be submitted to L. A. planning prior to construction.

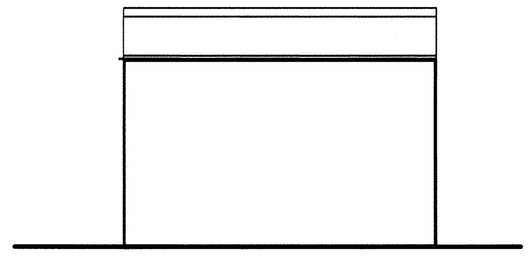


North Elevation

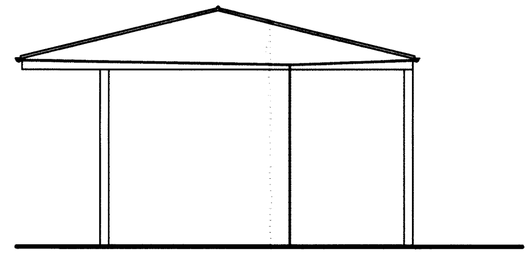

West Elevation

South Elevation

East Elevation

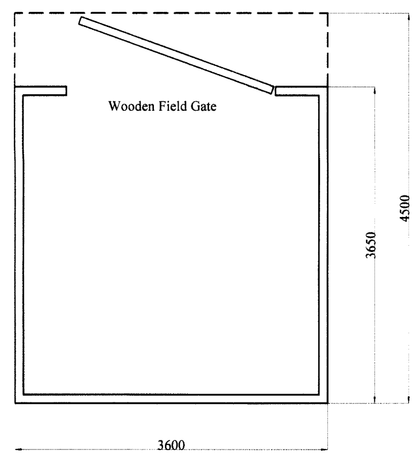

Plan

Outline Construction Notes

General

Standard pre-manufactured field shelter
compristng timber frame with walls of timber horizontal boarding.
Floors of rubber mats laid over ground.
Roof of "Onduline" profiled sheets coloured slate blue.
All structural and cladding timber to be "Tanalised" or similar treated.
PVC eaves gutters and fallpipes

Temporary/Movable Field Shelter- Scale 1:50

This drawing is not a contractual or construction specification. Please refer to indvidual contractors written specifications and details for contractual details.

All work must conform with Planning, Building Control and CDM Regulations. Dimensions to be checked on site prior to commencement of work.

REV	REVISION	DATE	BY

Ivan J. Cooper (Moorside) Ltd
Architectural and Engineering Design
Cauldon Lowe, Stoke on Trent, ST10 3ET.
Phone 01538 702738, Fax 702662.

CLIENT
M/s E. Coop

CONTRACT
Proposed Manege, Storage Yard & Road At: Ball Lane, Norton

TITLE
Menage Elevations, Fence Detail, Suggested Manege floor construction. Temporary/Moveable Field Shelter

CONTRACT No — *K Wainman Associates*
SCALES — *1:100, 1:50*
DATE — *23/02/16*
DRAWN — *drc*
DRAWING NUMBER — *3580-03*