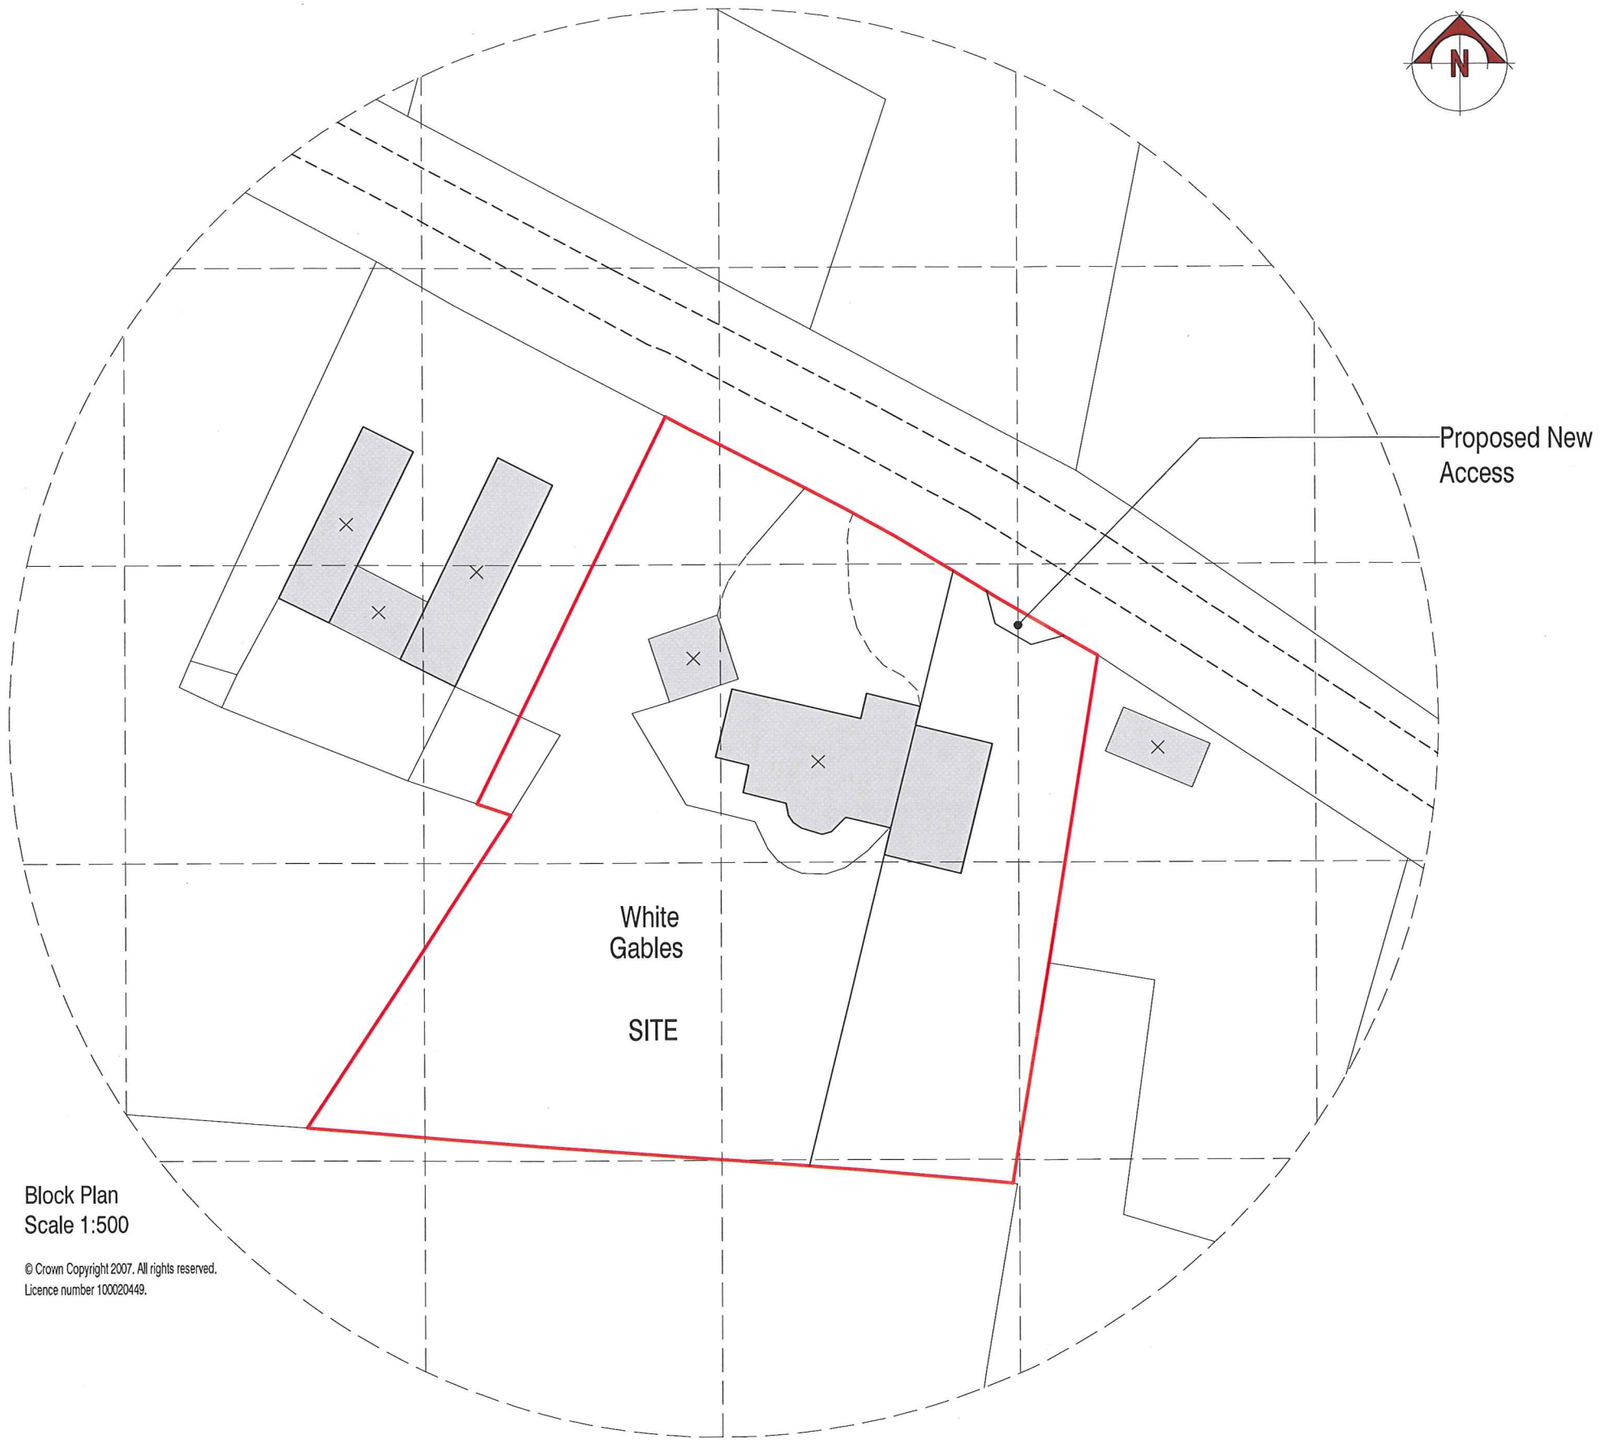

Block Plan
Scale 1:500

© Crown Copyright 2007. All rights reserved.
Licence number 100020449.

0.0m 5.0m 10.0m 15.0m 20.0m

Scale Bar at 1:500

MR G. DUCKERS

PROPOSED CONVERSION OF DWELLING
TO WHITE GABLES,
CAVERSWALL COMMON,
STOKE-ON-TRENT,
STAFFS, ST11 9EU.

BLOCK PLAN

Date	Sheet	Scale
MARCH 2009	A3	1:500
Drg No.	Rev.	Drawn
2008-1631-04	A	AB

Rev. A - 01/05/09 - SITE BOUNDARIES AMENDED & PROPOSED NEW ACCESS ADDED

SAMMONS Architectural LIMITED
Chartered Institute of Architectural Technologists

10 Cawdry Buildings, Fountain Street, Leek. ST13 6JP
Telephone + Fax 01538 386002
E-mail: info@sammonsltd.co.uk

This drawing is copyright. Do not scale.
All dimensions must be checked prior to commencement.

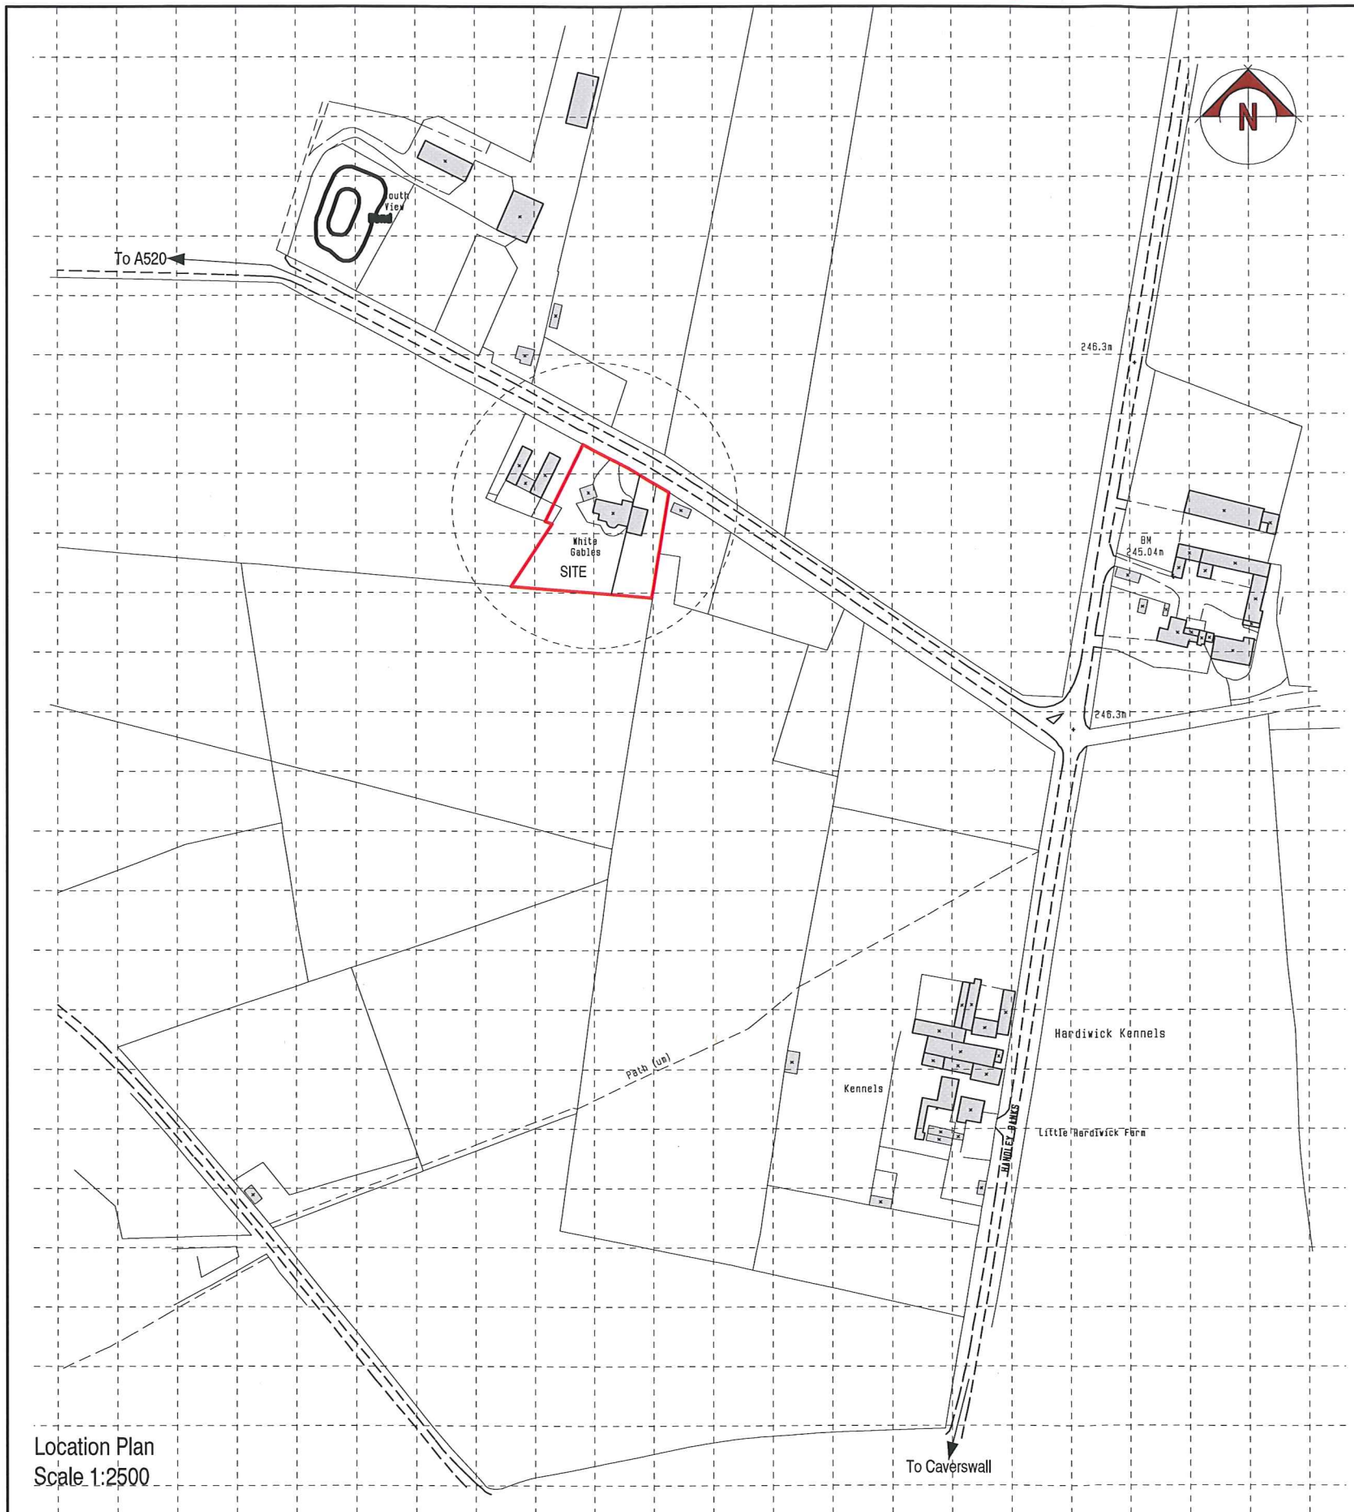

Location Plan
Scale 1:2500

© Crown Copyright 2007. All rights reserved. Licence number 100020449

0.0m 50.0m 100.0m

Scale Bar at 1:2500

MR G. DUCKERS

PROPOSED CONVERSION OF DWELLING TO WHITE GABLES, CAVERSWALL COMMON, STOKE-ON-TRENT, STAFFS, ST11 9EU.

LOCATION PLAN

Date	Sheet	Scale
FEB 2009	A3	1:2500
Drg No.	Rev.	Drawn
2008-1631-03	A	AB

Rev. A - 01/05/09 - SITE BOUNDARIES AMENDED

SAMMONS Architectural LIMITED
Chartered Institute of Architectural Technologists
10 Cawdry Buildings, Fountain Street, Leek. ST13 6JP
Telephone + Fax 01538 386002
E-mail: info@sammonsltd.co.uk

This drawing is copyright. Do not scale.
All dimensions must be checked prior to commencement.

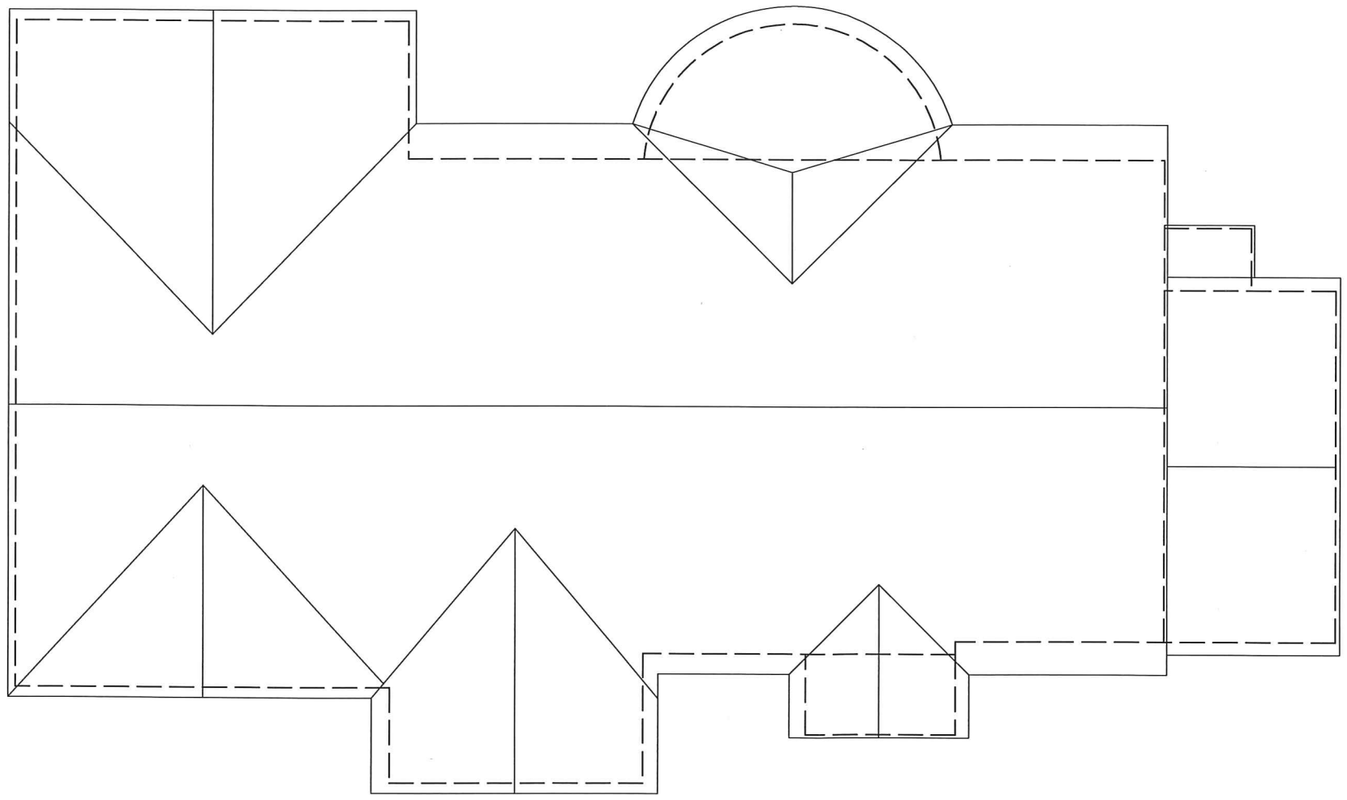

Roof Plan



scale bar @ 1:100

MR G. DUCKERS

PROPOSED CONVERSION OF DWELLINGS
TO WHITE GABLES,
CAVERSWALL COMMON,
CAVERSWALL,
STOKE-ON-TRENT,
STAFFS, ST11 9EU.

ROOF PLAN

Date	Sheet	Scale
MAY 2009	A3	1:100
Drg No.	Rev.	Drawn
2008-1631-05	-	AB
Rev.		

SAMMONS Architectural LIMITED
Chartered Institute of Architectural Technologists

10 Cawdry Buildings, Fountain Street, Leek. ST13 6JP
Telephone + Fax 01538 386002
E-mail: info@sammonsltd.co.uk

This drawing is copyright. Do not scale.
All dimensions must be checked prior to commencement.