DIFFERENCE IN RIDGE HEIGHT BETWEEN EXISTING BUNGALOW AND NEW HOUSE IS APPROXIMATELY HALF A METRE

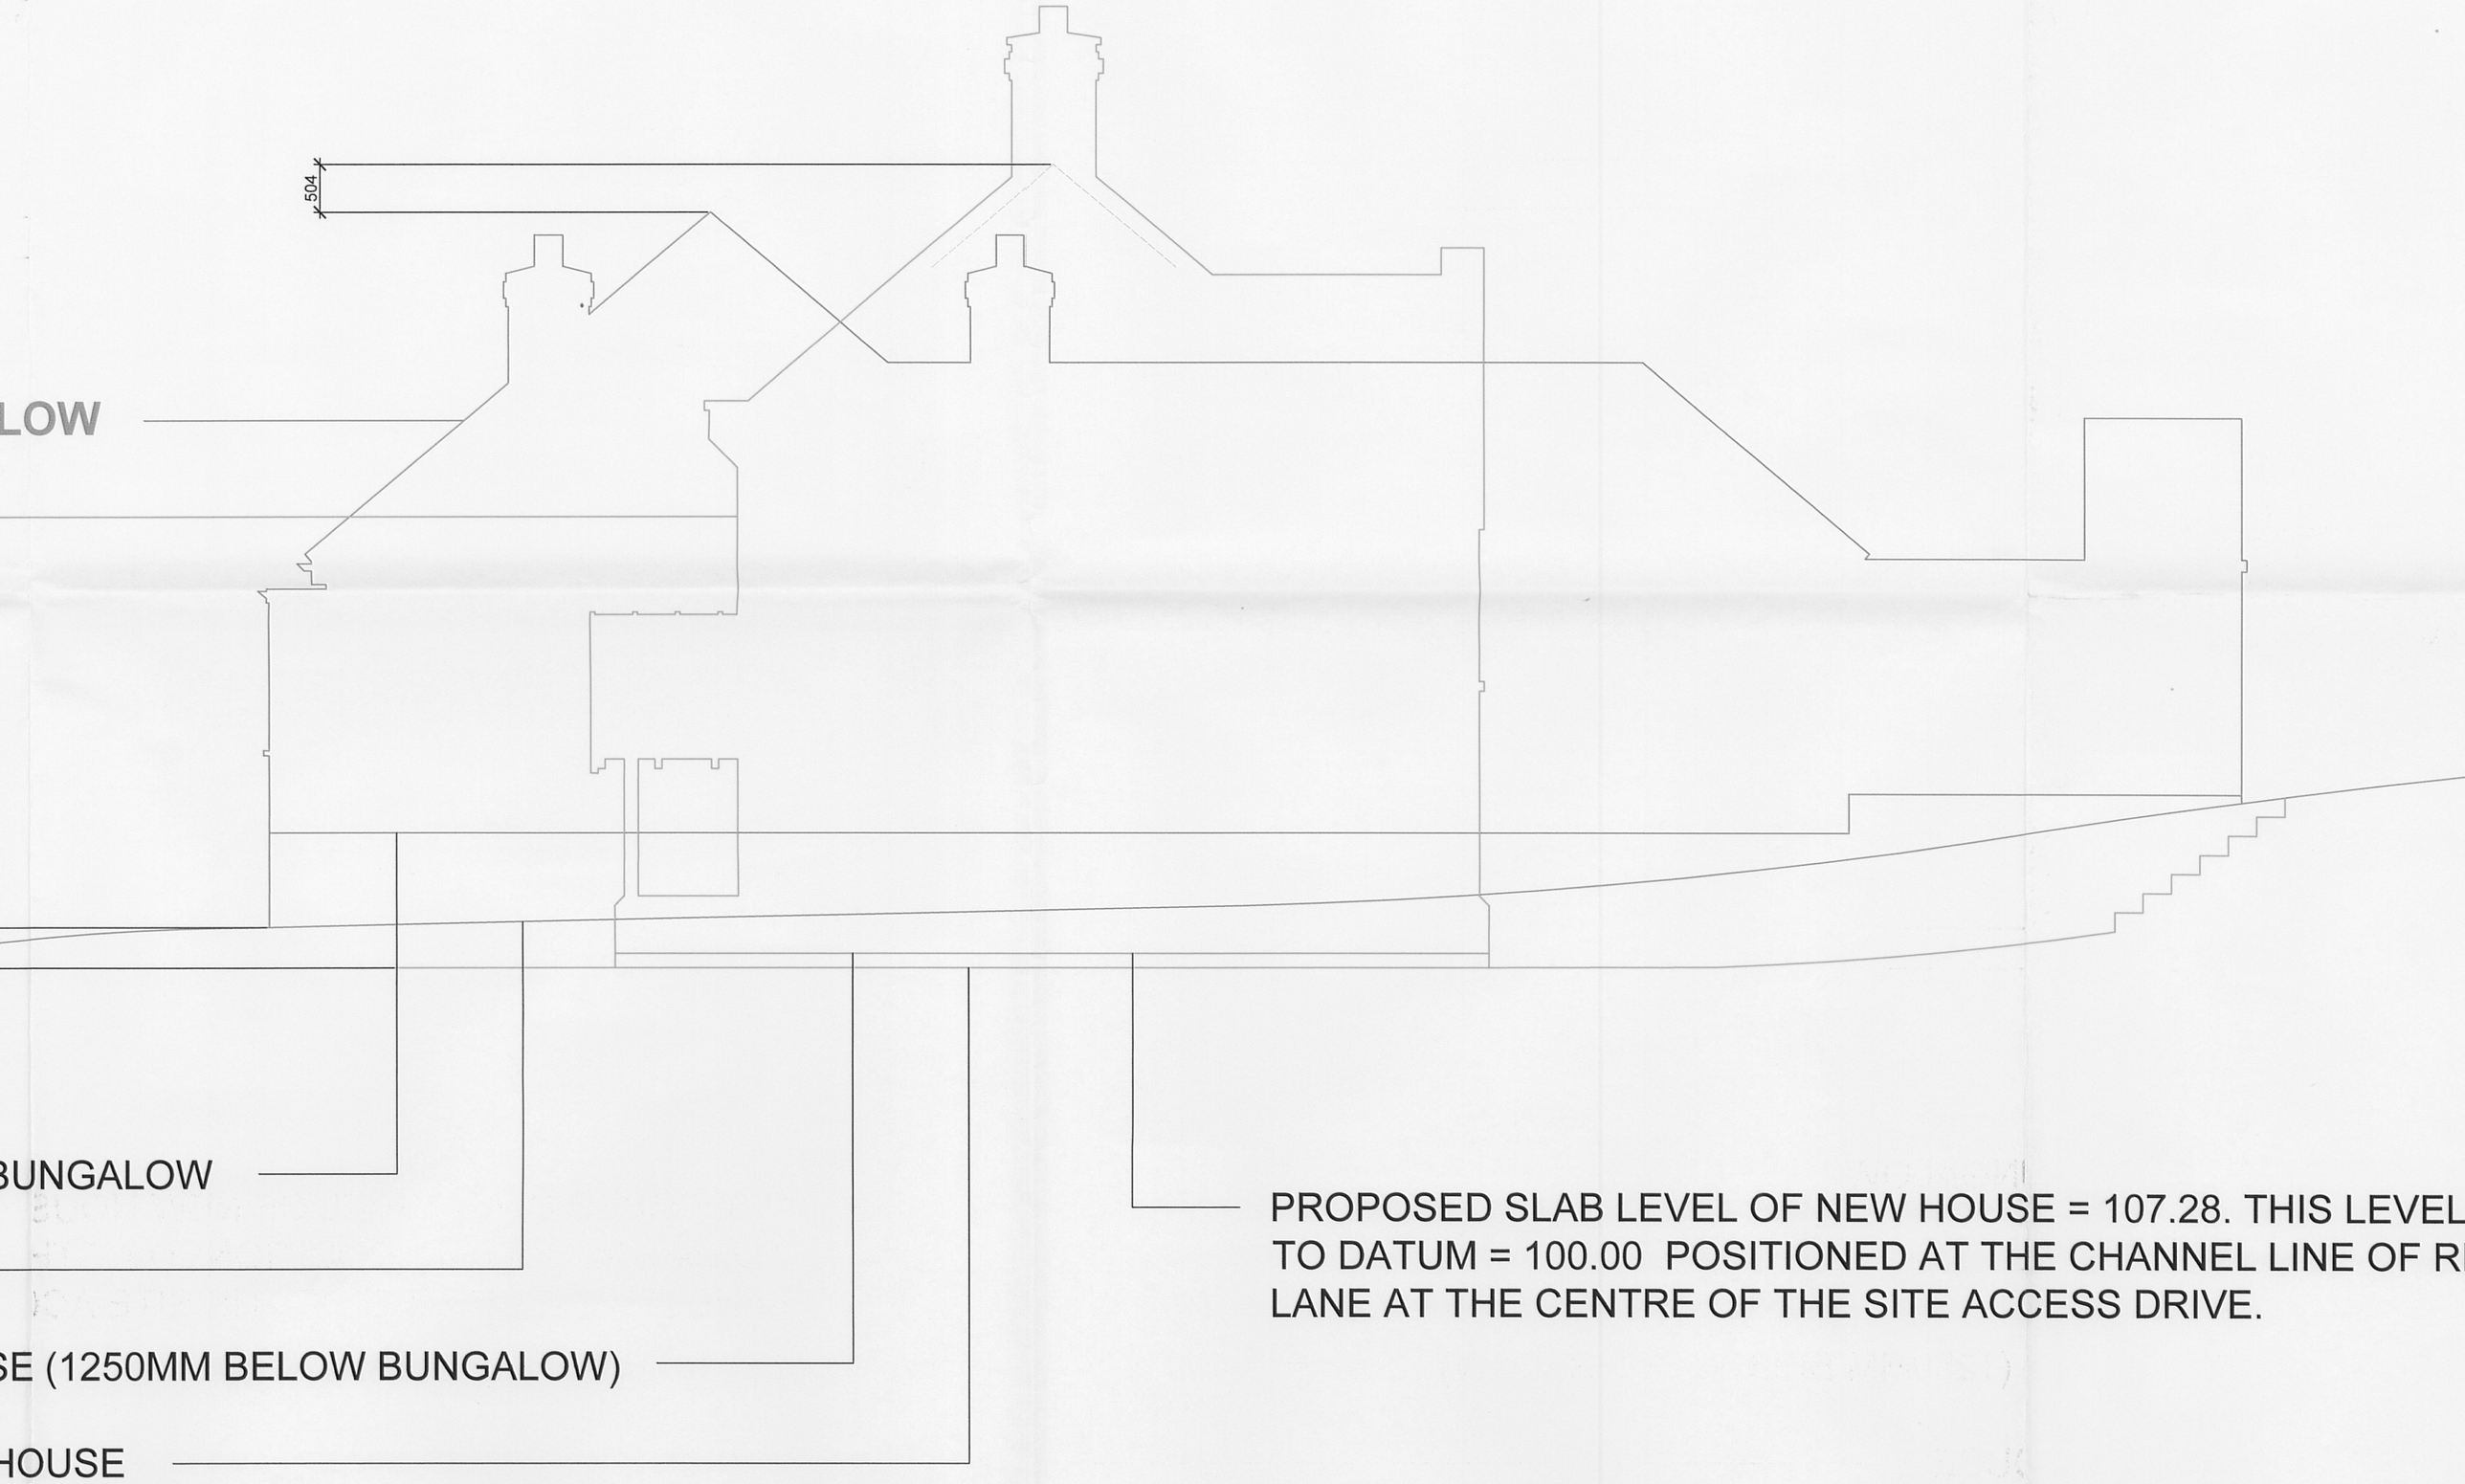

THIS DRAWING IS COPYRIGHT

THIS DRAWING IS FOR THE USE OF THE CLIENT DESCRIBED AND NO OTHER COMPANY OR INDIVIDUAL

DO NOT SCALE FROM THIS DRAWING TO ASCERTAIN DIMENSIONS. IF IN DOUBT ASK.

CONTRACTORS AND SUBCONTRACTORS MUST CHECK AND VERIFY ALL DIMENSIONS ON SITE PRIOR TO COMMENCEMENT OF WORK

NO RESPONSIBILITY IS ACCEPTED FOR ANY AMENDMENTS WHICH ARE MADE WITHOUT THE PRIOR WRITTEN APPROVAL OF PETER DARKER AND ASSOCIATES LTD.

REVISION DESCRIPTION	REV	DATE

CLIENT **MR AND MRS S MATTHEWS**

JOB **PROPOSED DWELLING TO REPLACE SU**

DRAWING CONTENT

CROSS SECTION

PETER DARKER
architectural ar
River Reach 11 Whitmore Road Trentham Sto

09/00491