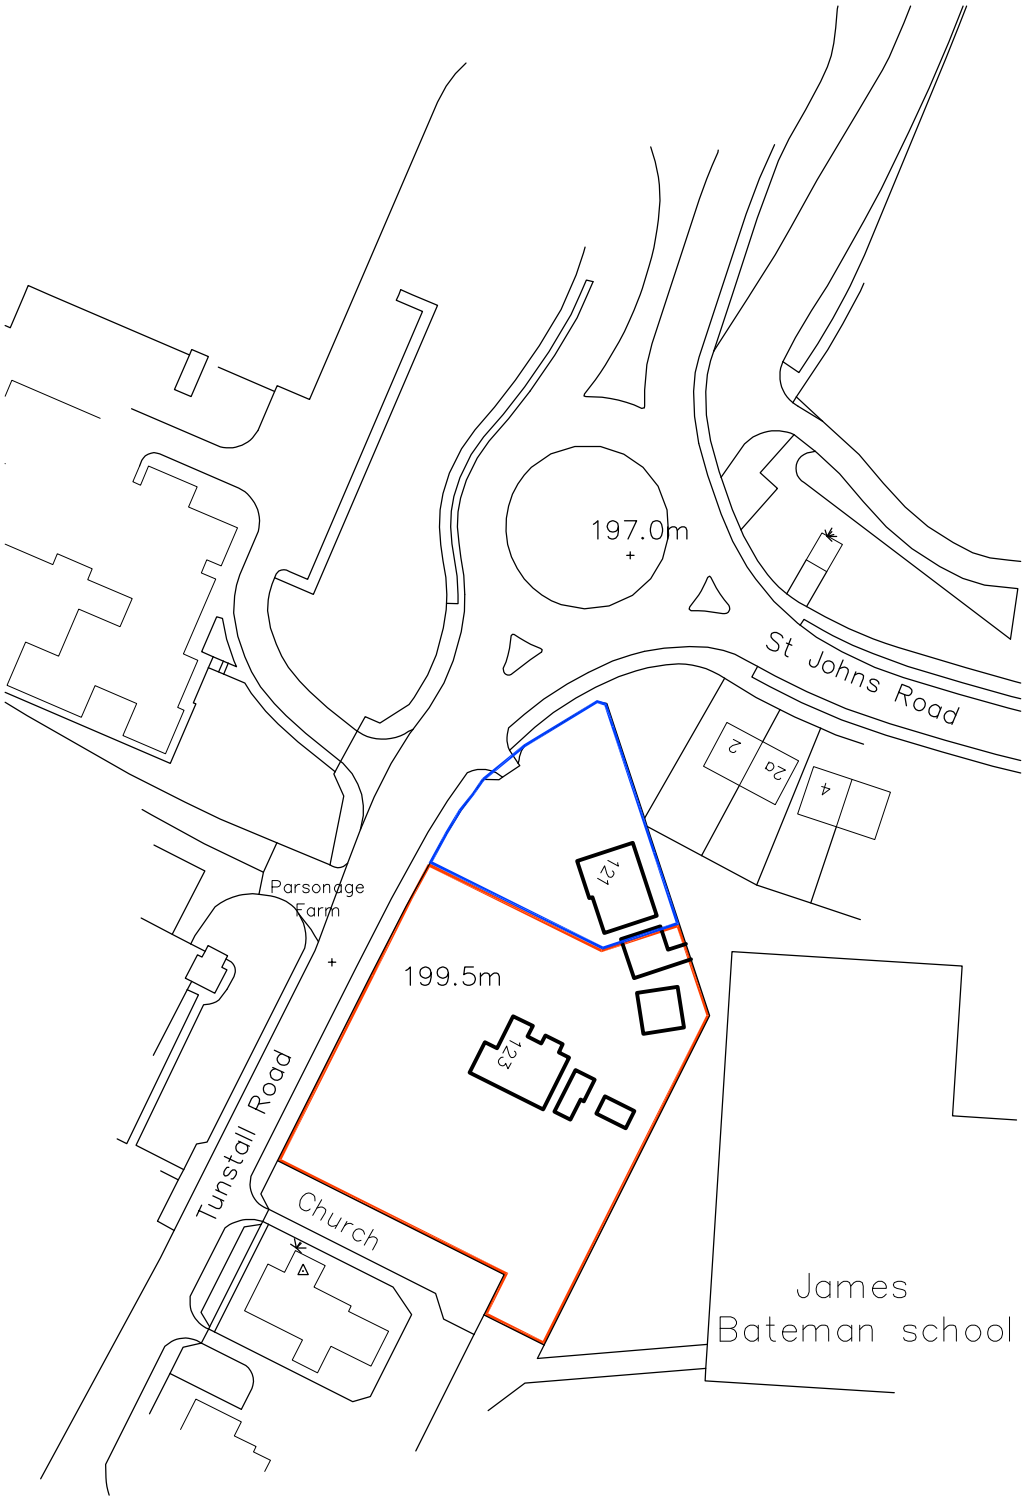

NOTES

- All dimensions and levels are to be checked on site.
- Any discrepancies are to be reported to the architect before any work commences.
- This drawing shall not be scaled to ascertain any dimensions. Work to figured dims only.
- This drawing shall not be reproduced without express written permission from AEW.
- Title overlay drawings and ownership boundaries are produced using all reasonable endeavors. AEW cannot be responsible for the accuracy or scale discrepancy of base plans supplied to them.

DESIGN HAZARD IDENTIFICATION

- No significant Hazards have been identified in this drawing

NOTES:

Application boundary indicated by red line

Adjacent land owned by applicant indicated by blue line

REV	Date	Drawn by:-	Checked by:-
A	6/04/16	AC	AC

Purpose of issue updated to RE submission

Status: Purpose of Issue
PLANNING

drawing stage: **RE SUBMISSION**

client
Mr and Mrs Critchlow

project
Proposed residential development
121 Tunstall Road, Knypersley
Stoke on Trent

drawing title
Location Plan

date	01/12/15	drawn	AC
scale@A4	1:1250 @ A4	checked	AC

Rev **A**

Job No **6305_AEW_XX-XX-DR_A-200**

AEW ARCHITECTS AND DESIGNERS LTD
THE ENITH BUILDING, SPRING GARDENS
MANCHESTER M2 1AB T 0161 2144370 F 0161 2144371