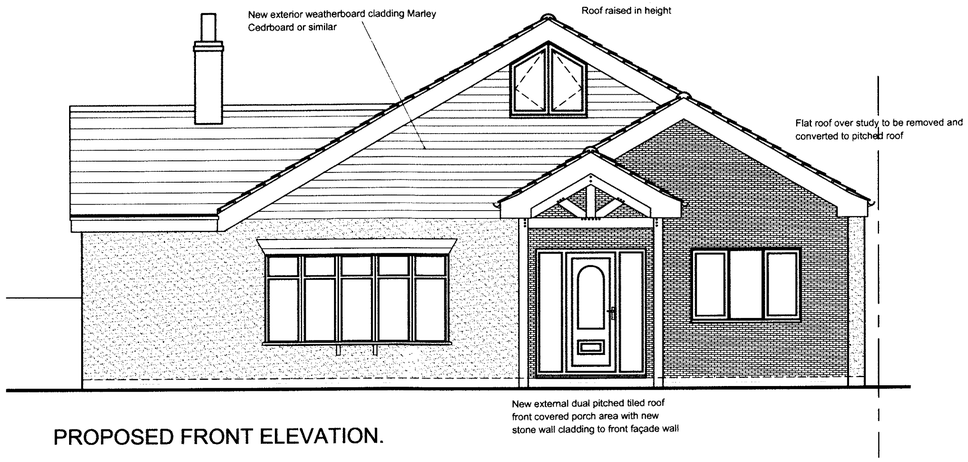

PROPOSED FRONT ELEVATION.

SCALE 1:50

0m 1m 2m 3m 4m 5m

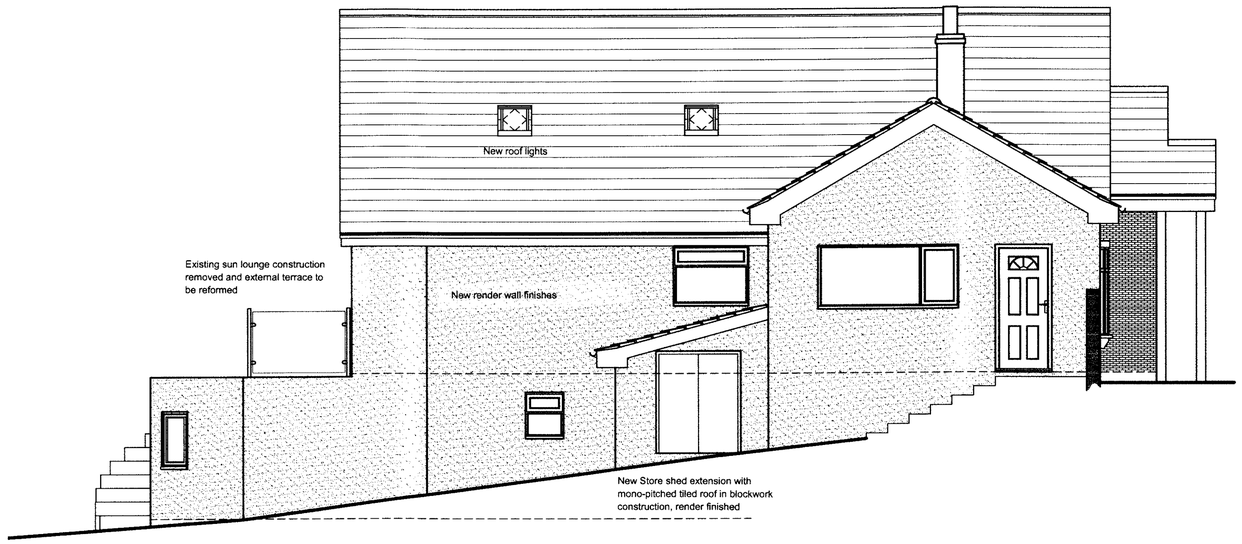

PROPOSED SIDE ELEVATION.

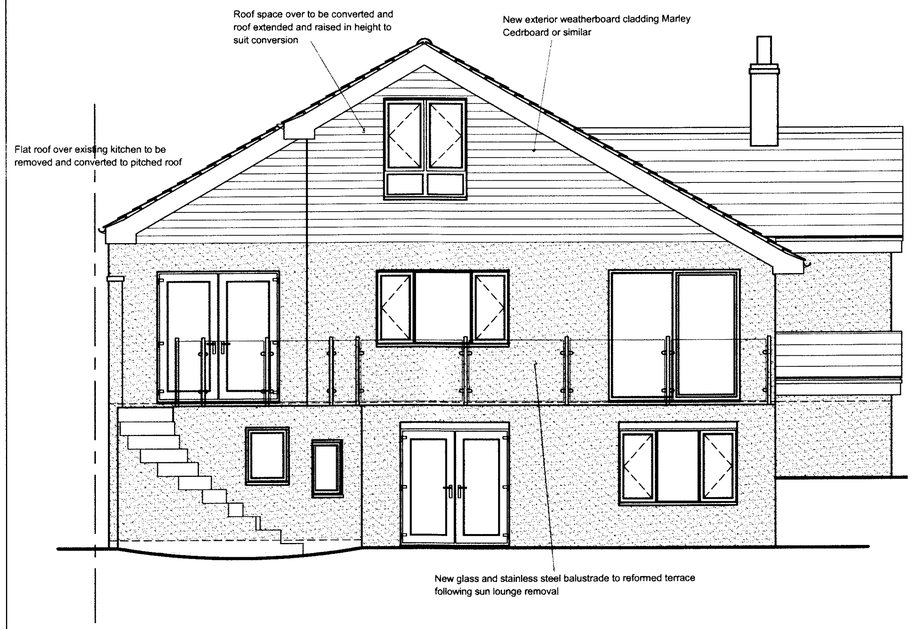

PROPOSED REAR ELEVATION.

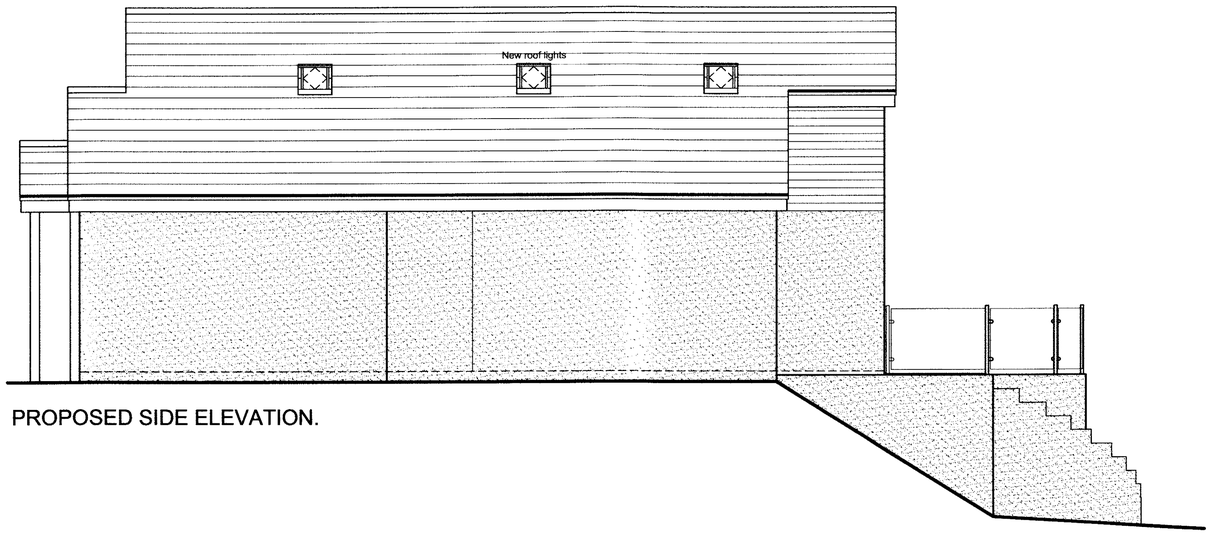

PROPOSED SIDE ELEVATION.

Rev	Description	By	Date
B	AMENDED TO CLIENT'S REQUIREMENTS.	MA_L	2.02.16
A	AMENDED TO CLIENT'S REQUIREMENTS.	MA_L	19.1.16

Client.
MR and MRS. M. FRAIN.

This drawing is copyright and should not be reproduced without permission.
Do not scale from this drawing.
All dimensions to be checked on site before work is commenced.

Project.
PROPOSED REPLACEMENT OF THE EXISTING ROOFS TO FORM ROOF SPACE ACCOMMODATION. REMOVAL OF THE EXISTING CONSERVATORY AND REINSTATEMENT OF THE EXISTING BALCONY AT 11, WOODSTONE AVENUE, ENDON, STOKE ON TRENT, STAFFORDSHIRE. ST9 9DL.

Scales
1 : 50 @ A1

Drawn
M. A. L.

Date
19th DECEMBER 2015

HARRISON WOOD
ARCHITECTURE +
CONSTRUCTION CONSULTANTS

Unit 3. Studio 2, Silverdale Enterprise Centre, Silverdale Enterprise Park, Kents Lane, Silverdale. Newcastle under Lyme, Staffordshire. ST5 6SR
Telephone: 01782-711144 or 07970-308358
Email:- harrisonwood.consult@gmail.com

Title
PROPOSED ELEVATIONS.

Drawing No.
HWA 1532/006

Revision
B