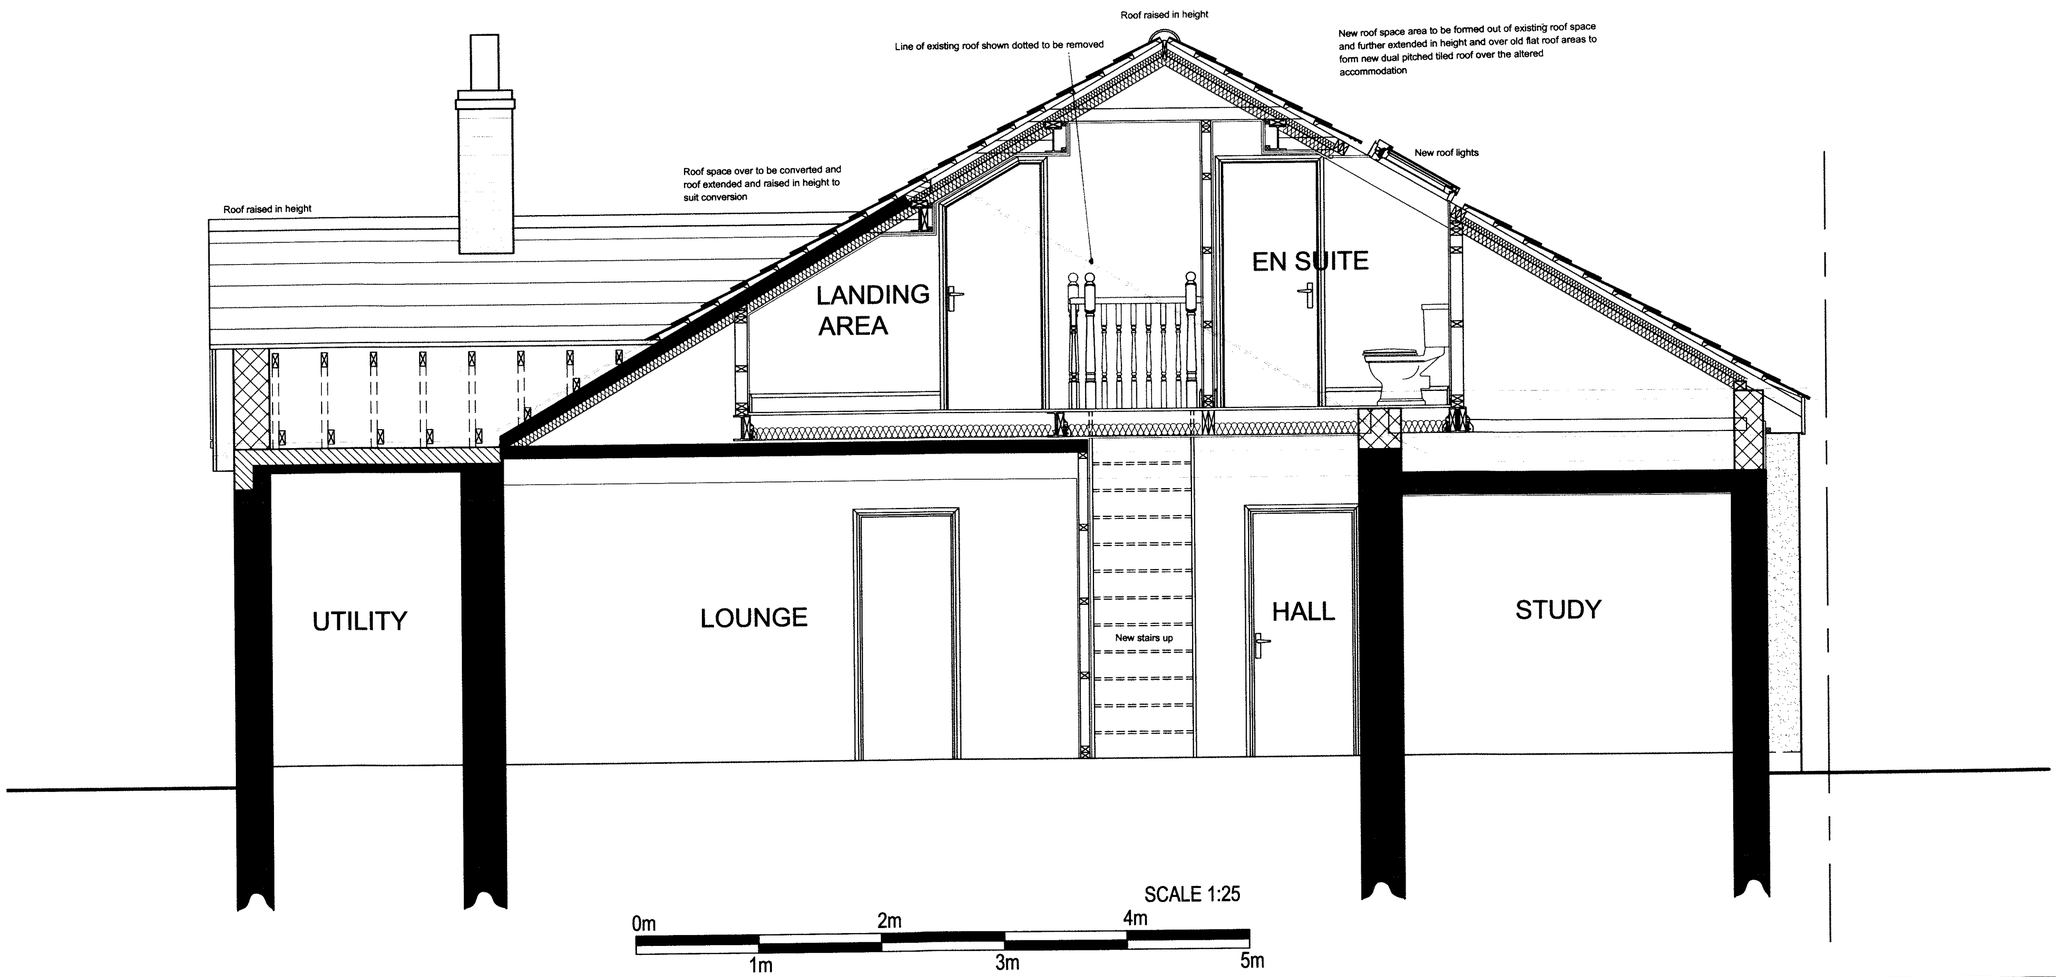

Rev	Description	By	Date

Client.
MR and MRS. M. FRAIN.

This drawing is copyright and should not be reproduced without permission.
Do not scale from this drawing.
All dimensions to be checked on site before work is commenced.

Project.
PROPOSED REPLACEMENT OF THE EXISTING ROOFS TO FORM ROOF SPACE ACCOMMODATION. REMOVAL OF THE EXISTING CONSERVATORY AND REINSTATEMENT OF THE EXISTING BALCONY AT 11, WOODSTONE AVENUE, ENDON, STOKE ON TRENT, STAFFORDSHIRE. ST9 9DL.

Scales
1 : 25 @ A1

Drawn
M. A. L.

Date
06th FEBRUARY 2016

HARRISON WOOD
ARCHITECTURE +
CONSTRUCTION CONSULTANTS

Unit 3. Studio 2, Silverdale Enterprise Centre, Silverdale Enterprise Park, Kents Lane, Silverdale. Newcastle under Lyme, Staffordshire. ST5 6SR
Telephone: 01782-711144 or 07970-308358
Email:- harrisonwood.consult@gmail.com

Title
PROPOSED CROSS SECTION THROUGH LOUNGE, STUDY, UTILITY LANDING AREA AND EN SUITE.

Drawing No.
HWA 1532/007

Revision