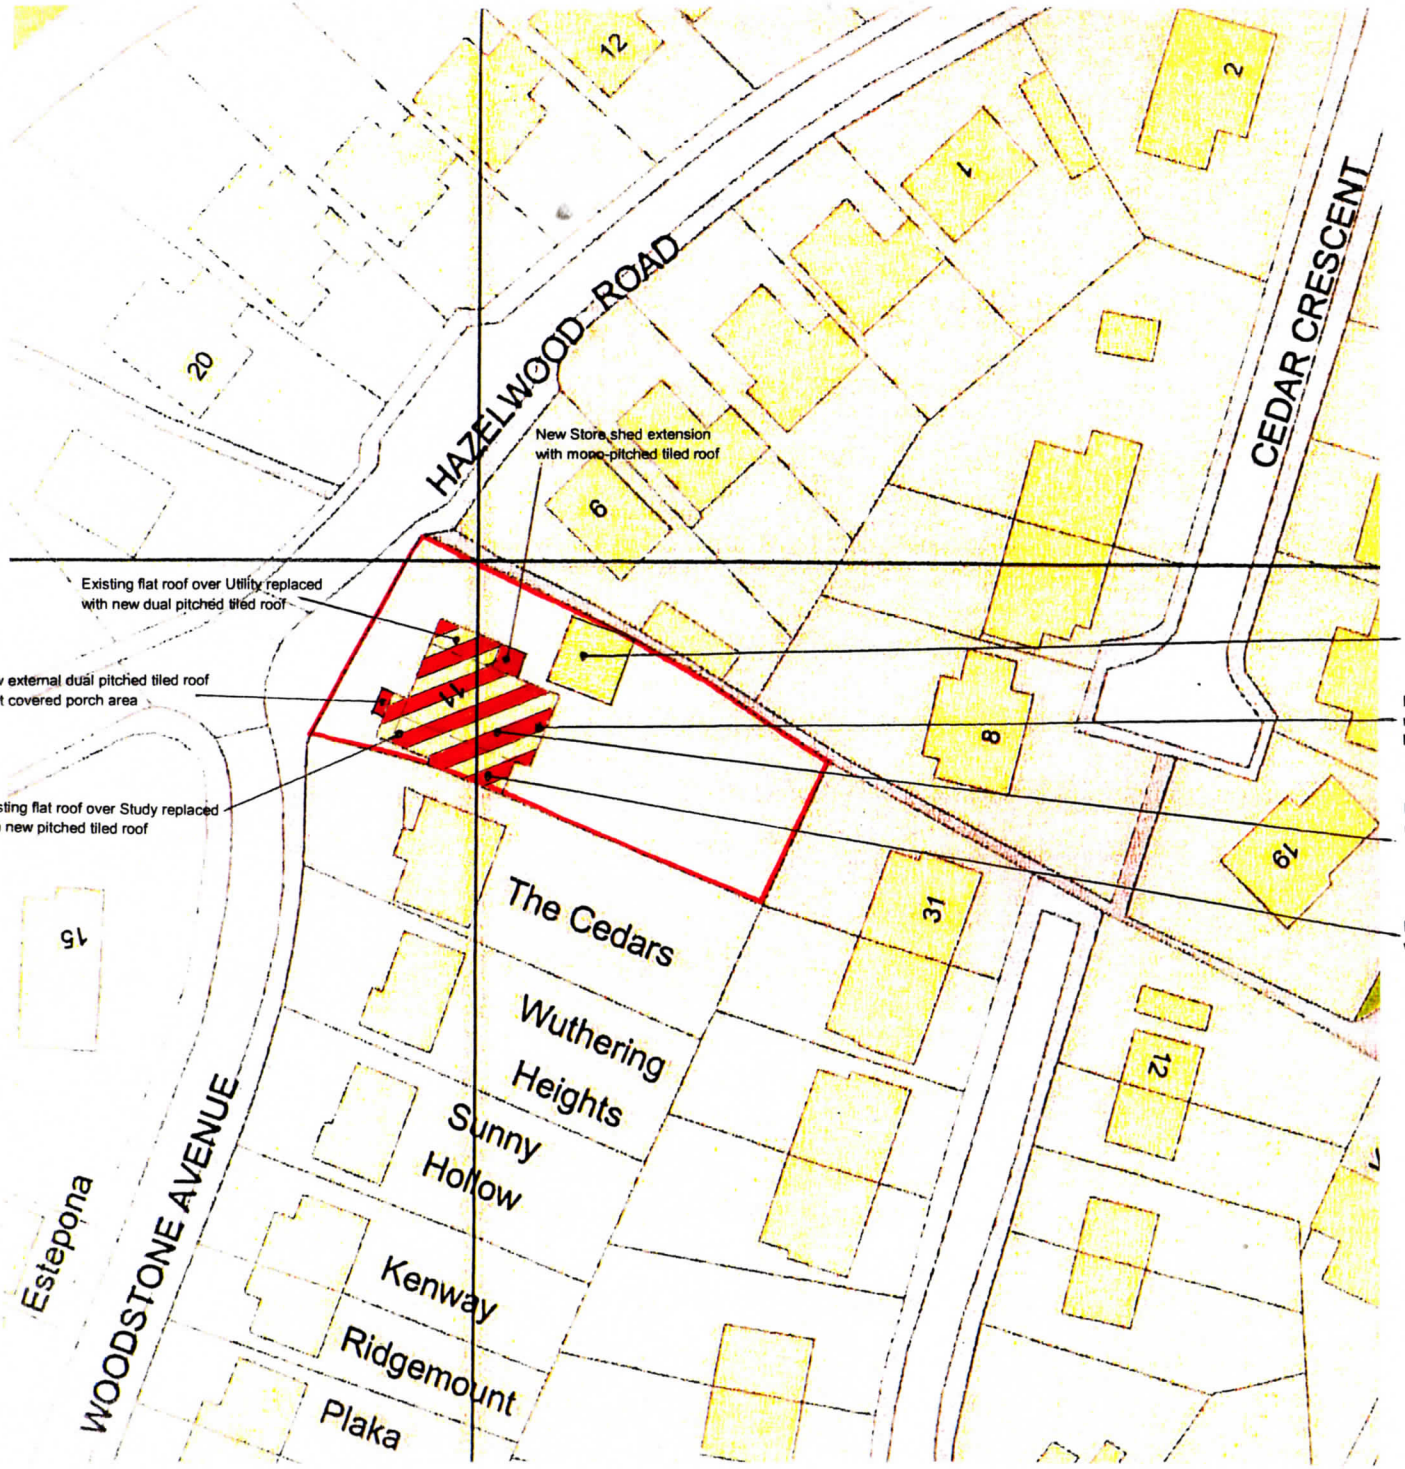

BLOCK PLAN SCALE 1 : 500

SCALE 1:500

0m 10m 20m 30m 40m 50m

A3

Ordnance Survey Copyright Licence

This plan has been reproduced from Ordnance Survey Map information with the permission of HM Stationery Office.

Harrison Wood is licenced to reproduce Ordnance Survey Copyright material under Licence No 100006611

MR AND MRS M. FRAIN
11 WOODSTONE AVENUE
ENDON, STOKE-ON-TRENT
STAFFS ST9 9DL

HARRISON WOOD
Architecture + Construction Consultants
Structural Design Services
Martin A. Levie
BA(Hons)Arch. ICIOB. FFB.

Unit 3, Studio 2, Silverdale Enterprise Centre,
Silverdale Ent. Park, Kents Lane, Silverdale,
Newcastle-under-Lyme, Staffs, ST5 6SR

Tele : 01782 - 711144
Mob : 07970 - 308358
E : harrisonwood.consult@gmail.com
Property Consultant and Registered Building Expert Witness