LAND AT CHILDERPLAY ROAD, BRINDLEY FORD,

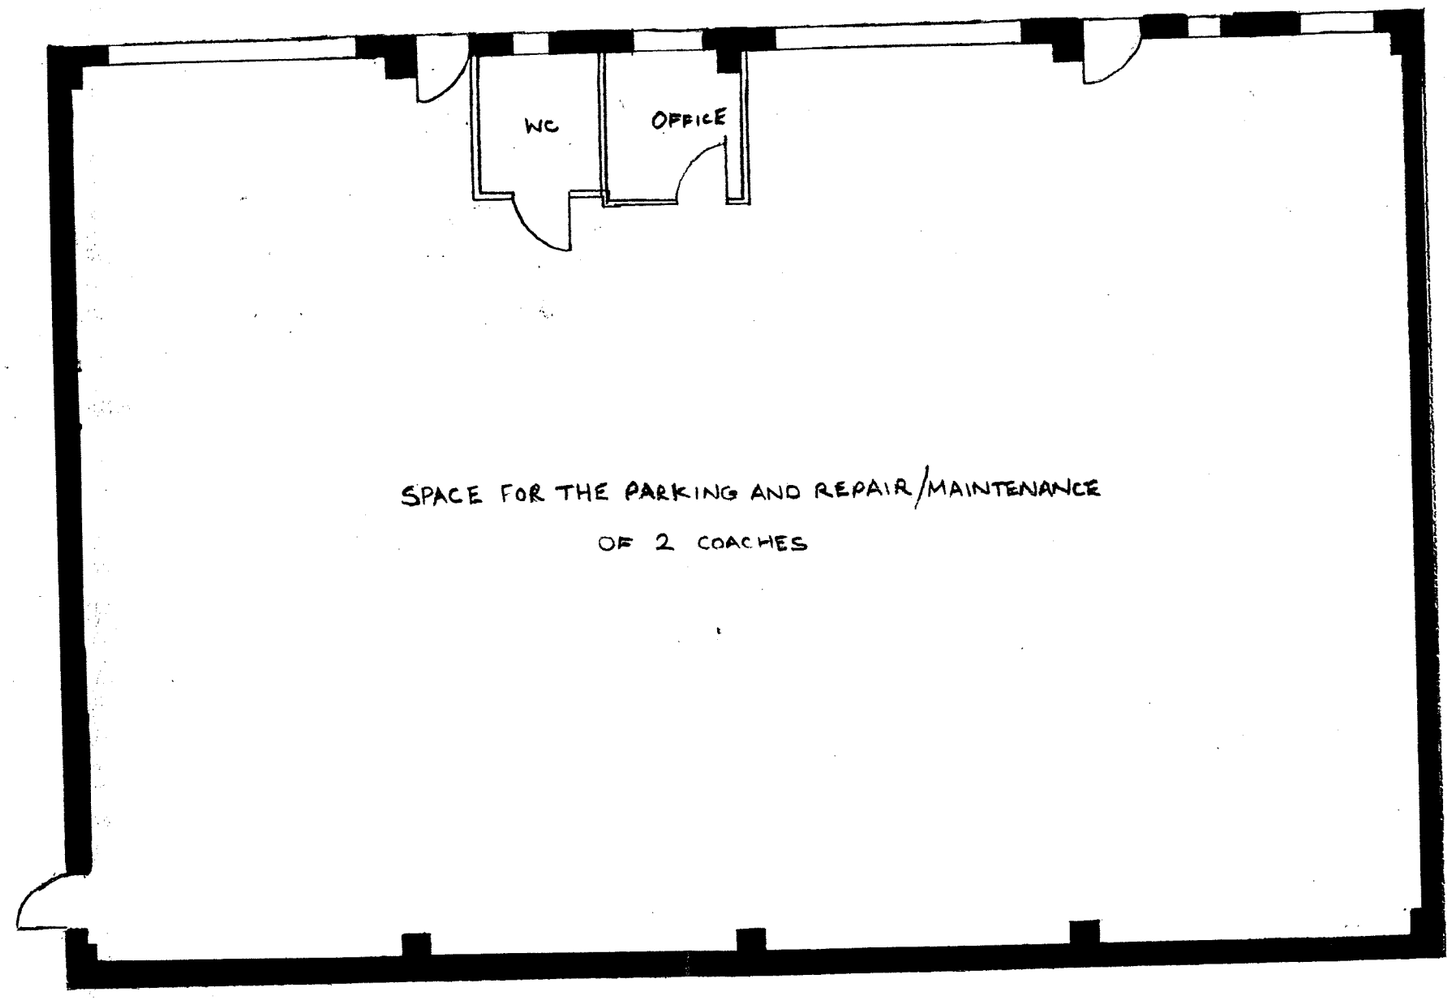

INTERNAL FLOORPLAN

SCALE 1:100

SITE LAYOUT PLAN

SCALE 1:200

