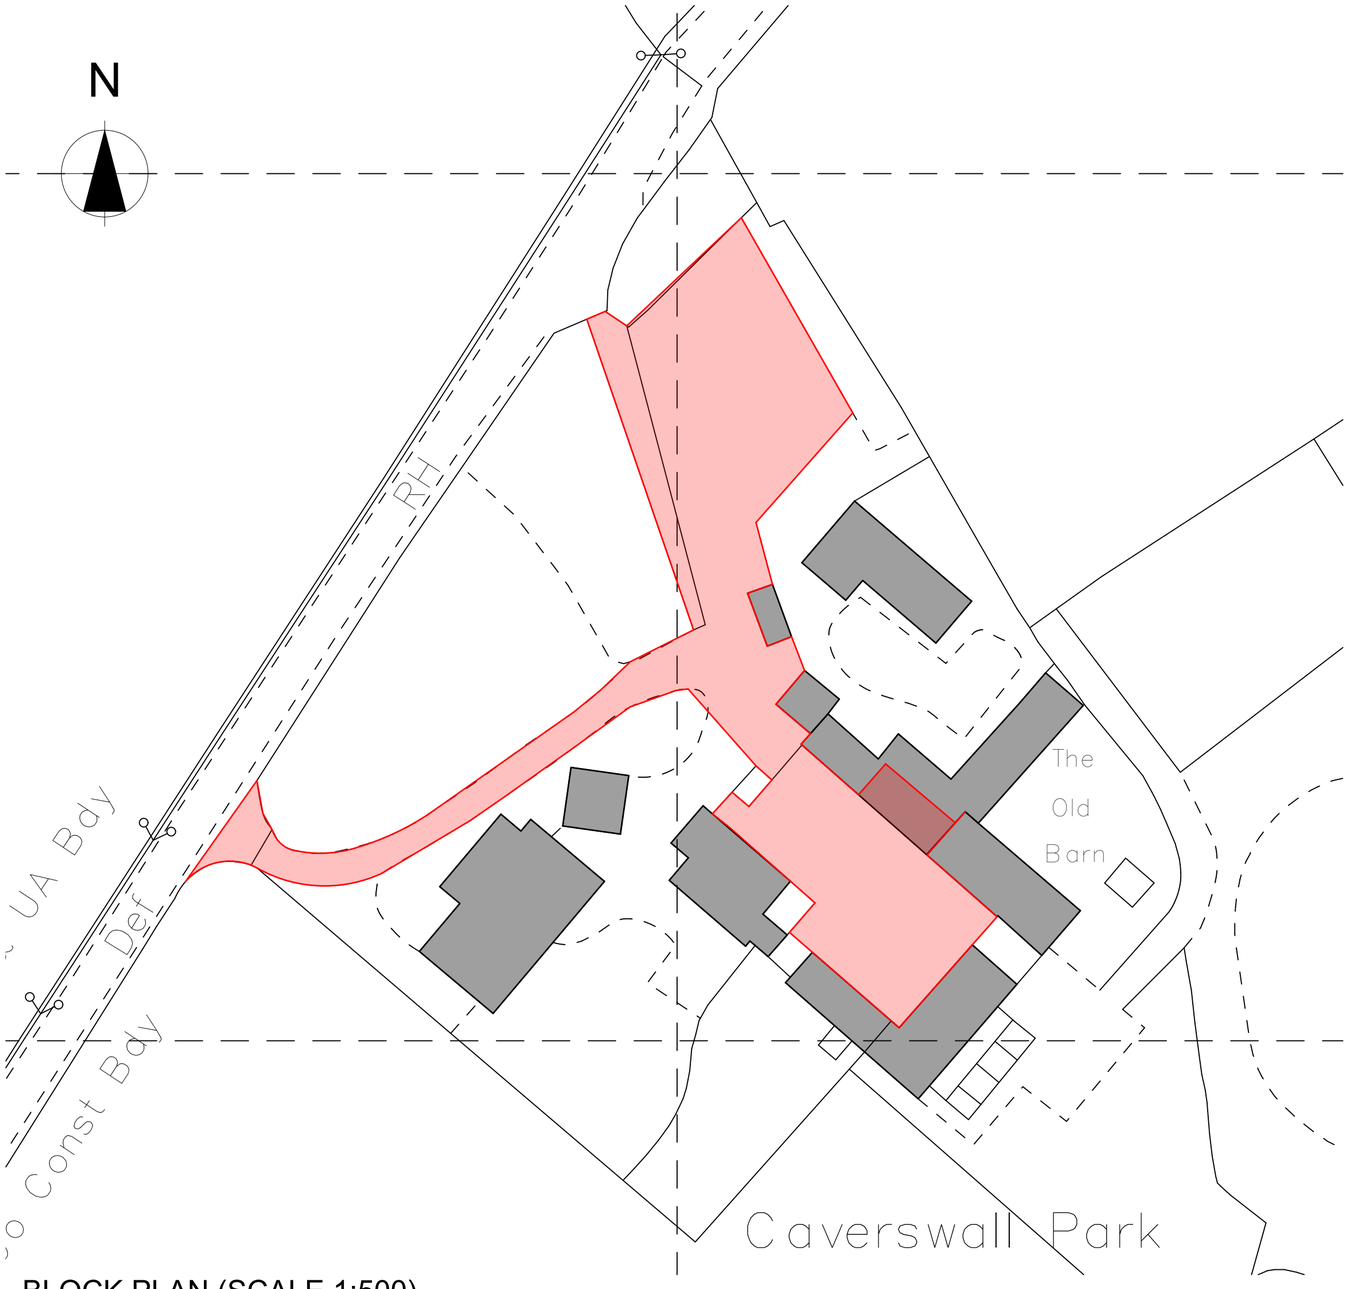

BLOCK PLAN (SCALE 1:500)

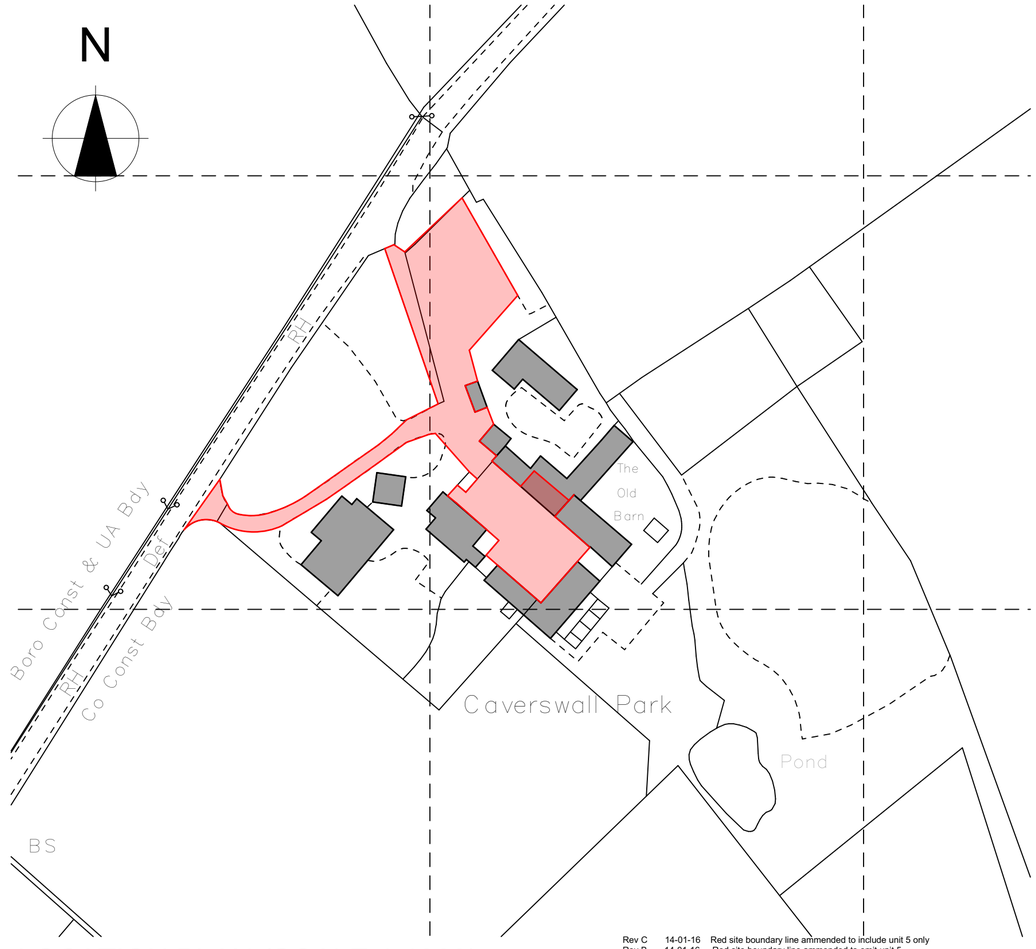

LOCATION PLAN (SCALE 1:1000)

Ordnance Survey (c) Crown Copyright 2015. All rights reserved. Licence number 100022432

Rev ID	Date	Comment
Rev C	14-01-16	Red site boundary line ammended to include unit 5 only
Rev B	14-01-16	Red site boundary line ammended to omit unit 5
Rev A	30-11-15	Red site boundary line ammended following meeting 25-11-15

wood | goldstraw | yorath
ARCHITECTS QUANTITY SURVEYORS CDM CO-ORDINATORS
Churchill House, Regent Road, Stoke on Trent, ST1 3RH.
Tel: 01782 208000 Fax: 01782 208712 E-mail: info@woodgoldstraw.co.uk
www.woodgoldstraw.co.uk

Client.
MRS J EVEREST YOUNG

Project.
REDEVELOPMENT OF
CAVERSWALL PARK FARM

Scale	Issue Date
1:500, 1:1000	14/01/2016
Sheet Size: A2	Drawn: ??

Title.
EXISTING BLOCK PLAN

Drawing Number / (Revision)	Revison ID
4184-01-01	C

CAD file path:
X:\3 STEVE ENGLISH'S TEAM\DRAWING REGISTER\4184-01 Everist Young, Caverswall Park Farm \4184-01 REVISED FEASIBILITY STUDY (PRIOR NOTIFICATION ONLY).pln

Copyright. Wood Goldstraw & Yorath.
Contractors are to check all dimensions on site and refer any discrepancies to the Architects immediately. Do not scale from this drawing.