

Location Plan

Scale 1:1250

© Crown Copyright 2008. All rights reserved. Licence number 100020449



Scale Bar at 1:1250

MR & MRS W.G. MYATT

PROPOSED EXTENSION TO
CLOSE GATE FARM,
DAMS LANE,
GRATTON,
STAFFORDSHIRE,
ST9 9AL

LOCATION PLAN

Date	Sheet	Scale
FEB 2009	A3	1:1250
Drg No.	Rev.	Drawn
2008-1594-06	-	AB

Rev.

09/00233

SAMMONS Architectural LIMITED
Chartered Institute of Architectural Technologists
10 Cawdry Buildings, Fountain Street, Leek. ST13 6JP
Telephone + Fax 01538 386002
E-mail: info@sammonsltd.co.uk

This drawing is copyright. Do not scale.
All dimensions must be checked prior to commencement.

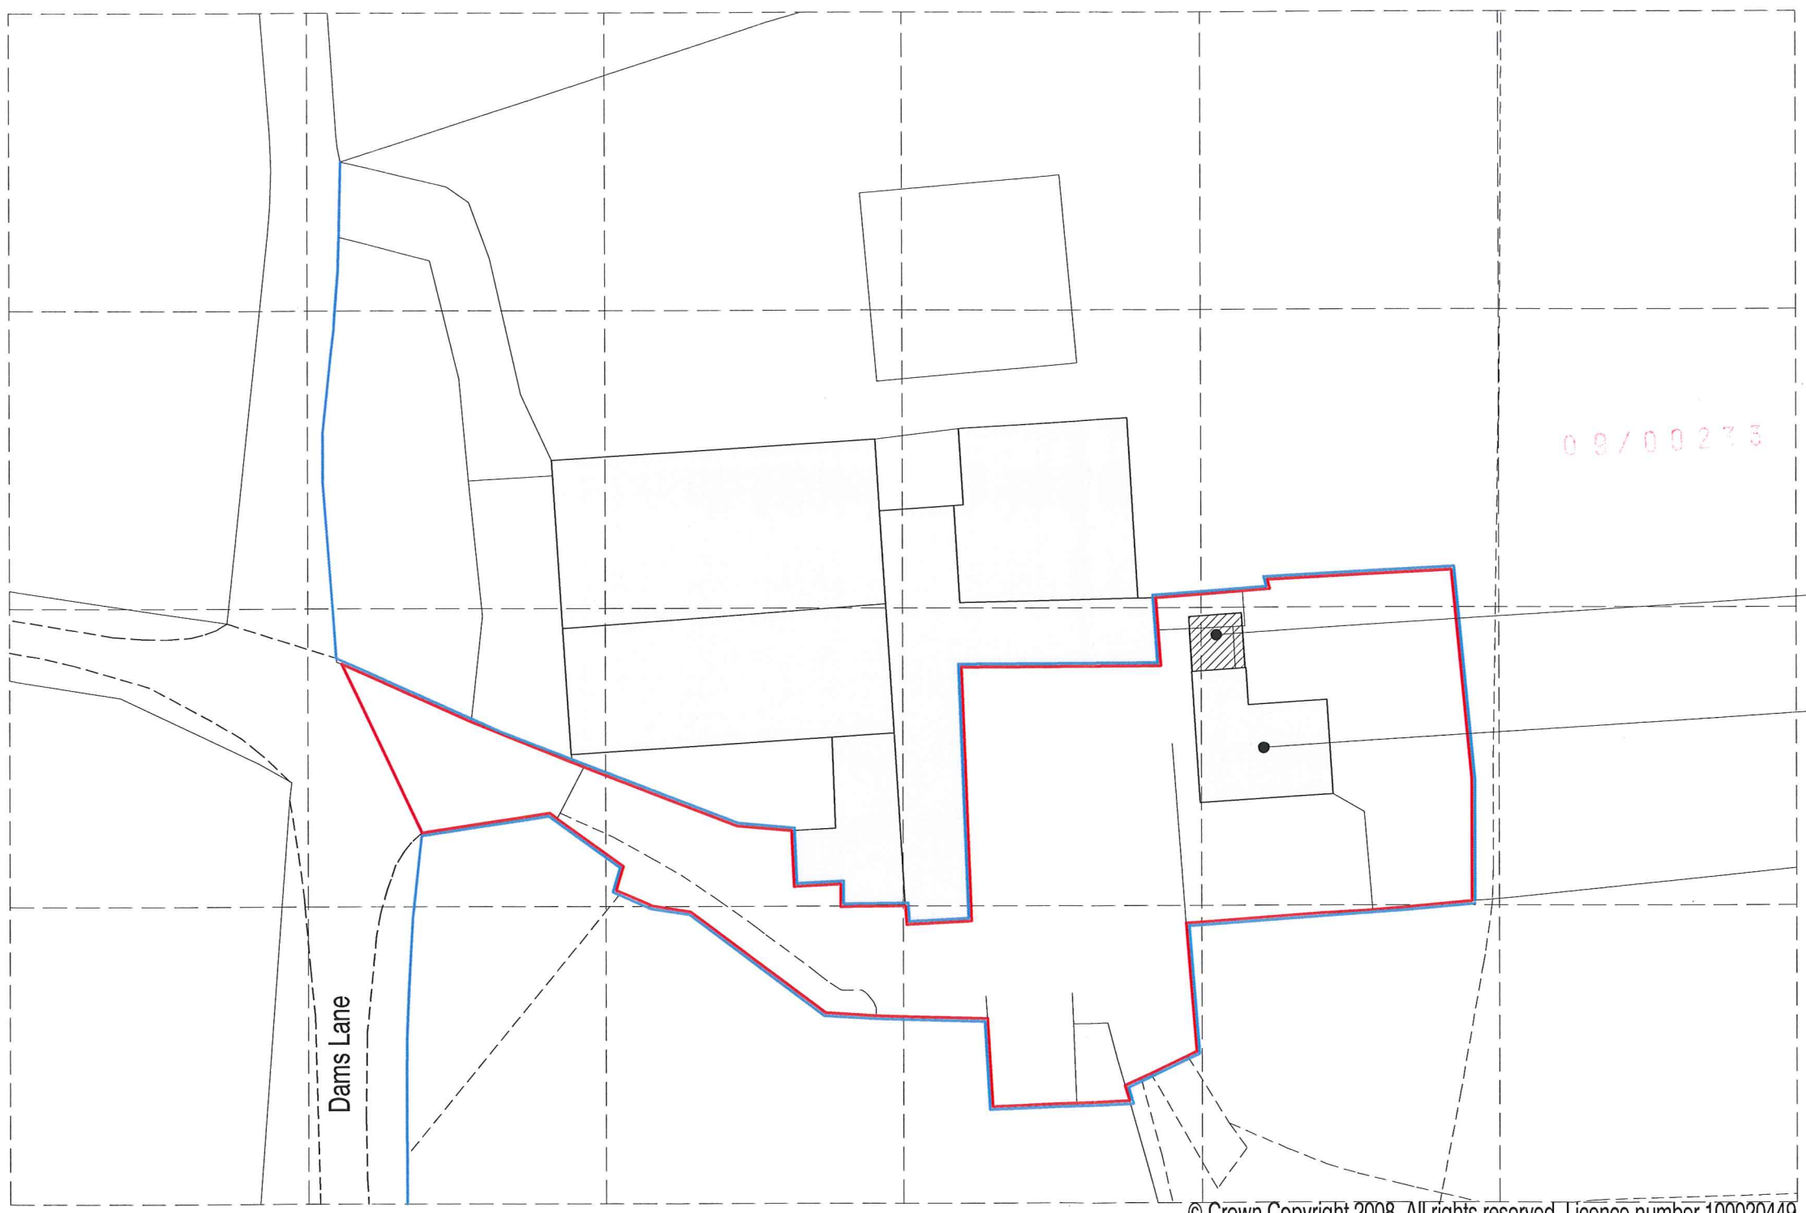

Block Plan

Scale 1:500

© Crown Copyright 2008. All rights reserved. Licence number 100020449

0.0m 5.0m 10.0m 15.0m 20.0m

Scale Bar at 1:500

MR & MRS W.G. MYATT

PROPOSED EXTENSION TO
CLOSE GATE FARM,
DAMS LANE,
GRATTON,
STAFFORDSHIRE,
ST9 9AL

BLOCK PLAN

Date	Sheet	Scale
FEB 2009	A3	1:500
Drg No.	Rev.	Drawn
2008-1594-07	-	AB
Rev.		

SAMMONS Architectural LIMITED
Chartered Institute of Architectural Technologists

10 Cawdry Buildings, Fountain Street, Leek. ST13 6JP
Telephone + Fax 01538 386002
E-mail: info@sammonsltd.co.uk

This drawing is copyright. Do not scale.
All dimensions must be checked prior to commencement.