

SHOPFRONT ELEVATION
scale 1:50

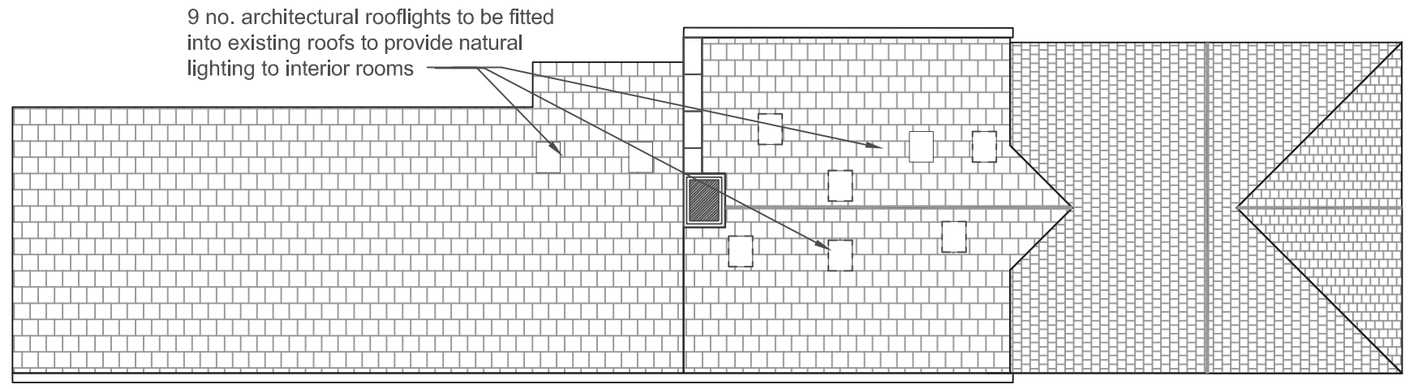

ROOF PLAN

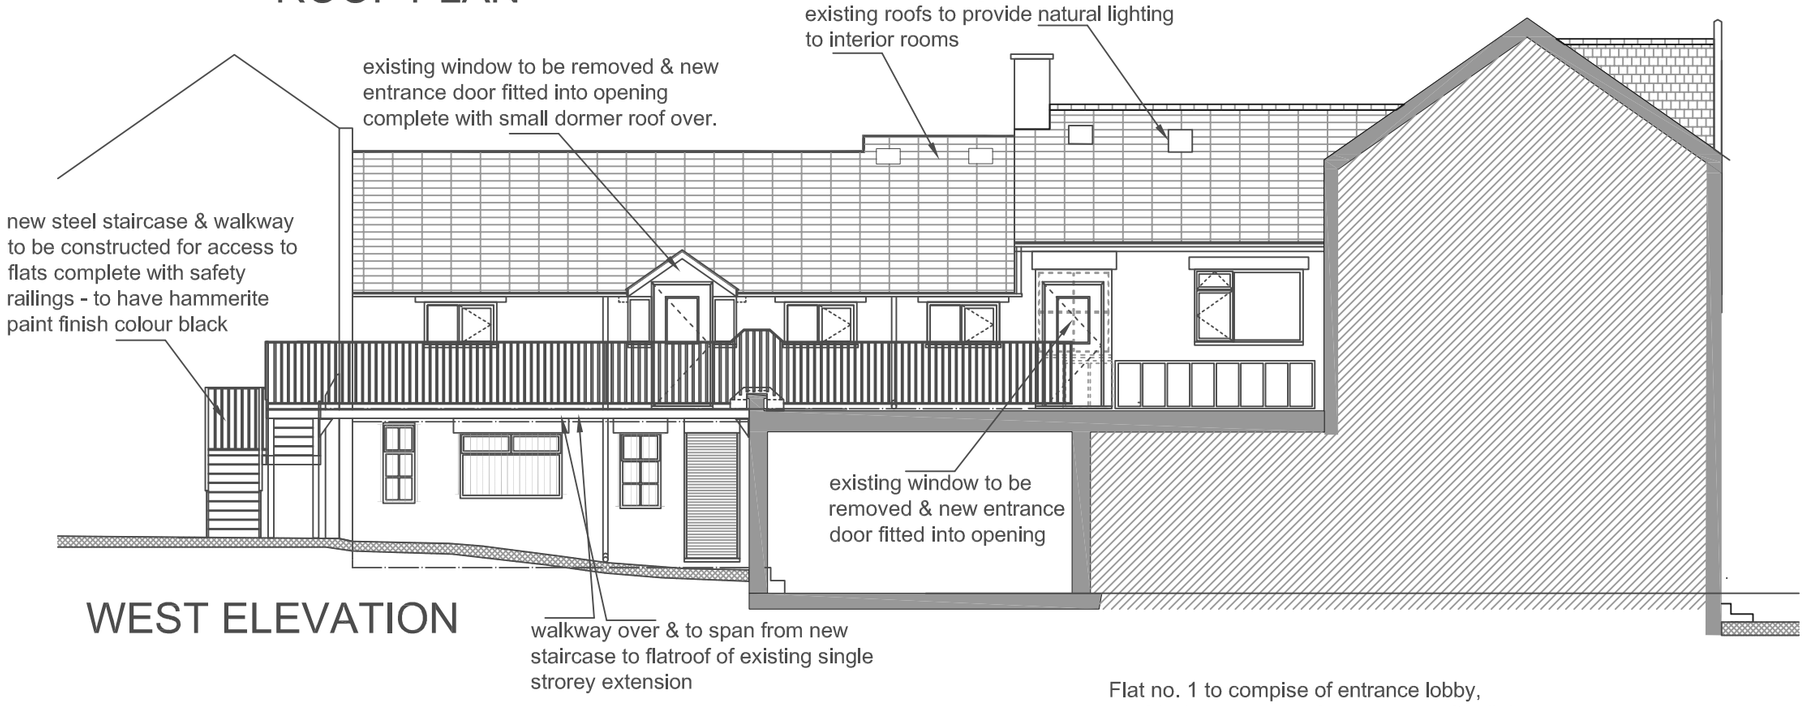

WEST ELEVATION



SOUTH ELEVATION
(Sheepmarket Elevation)

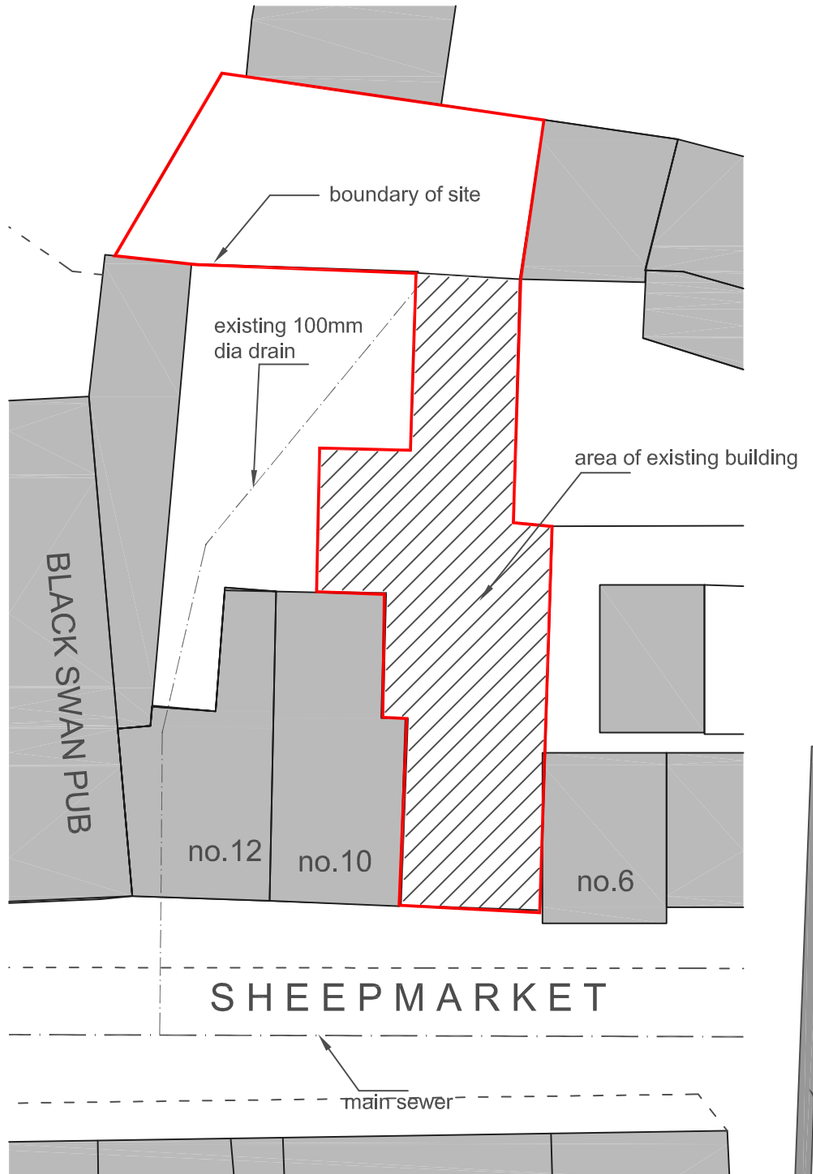

SITE PLAN scale 1:200

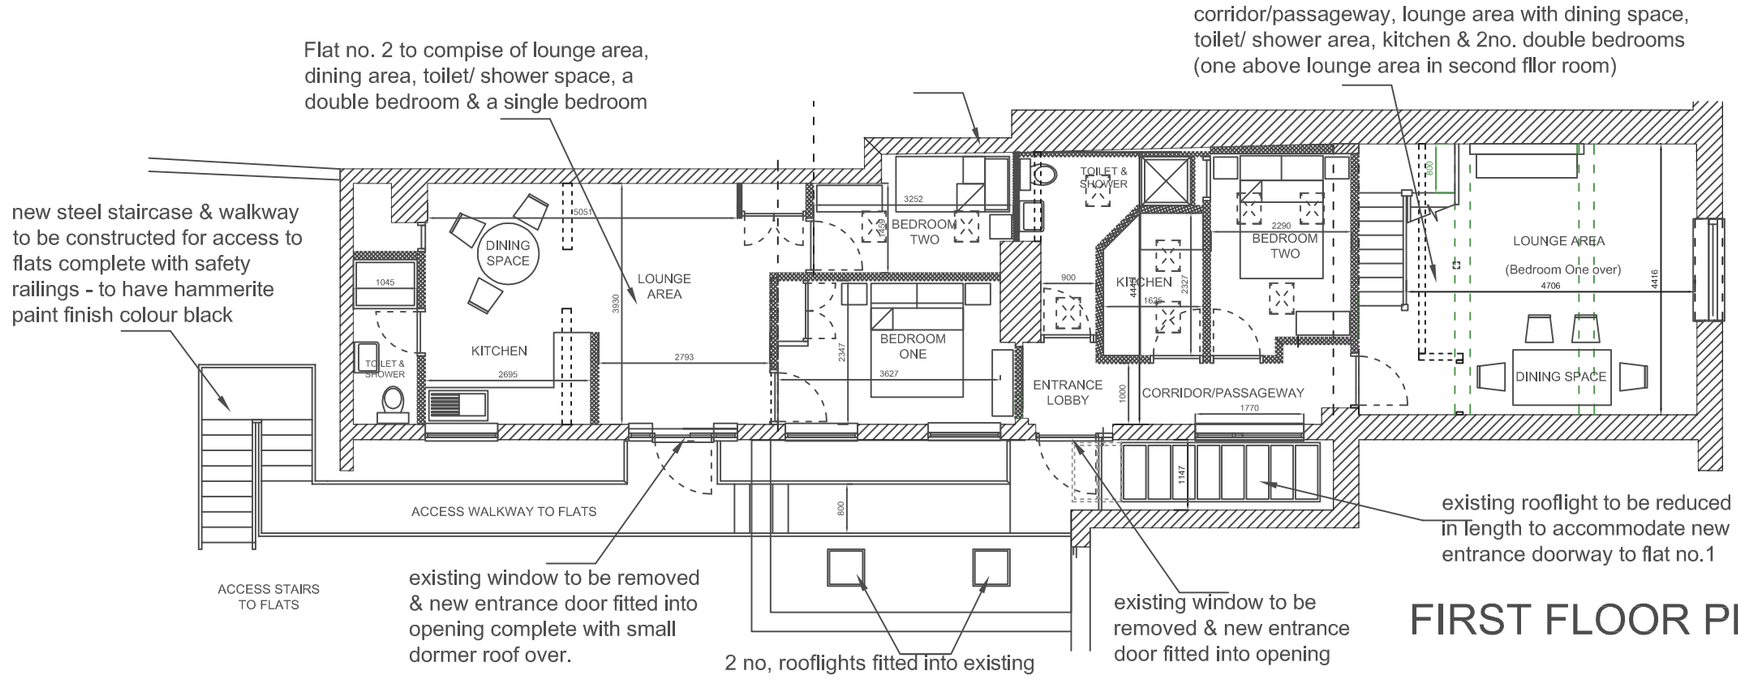

FIRST FLOOR PLAN

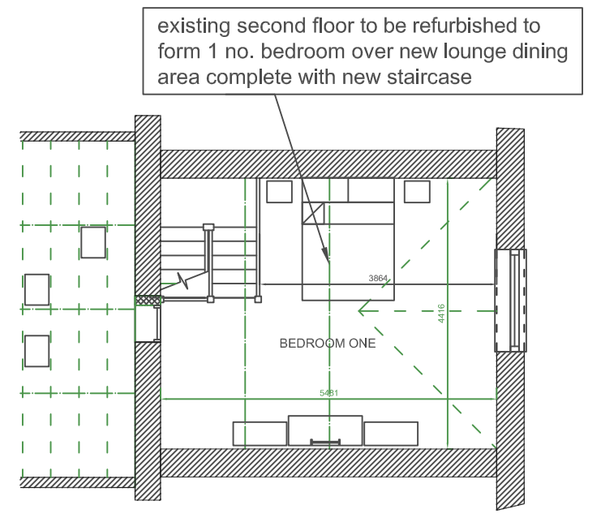

SECOND FLOOR PLAN

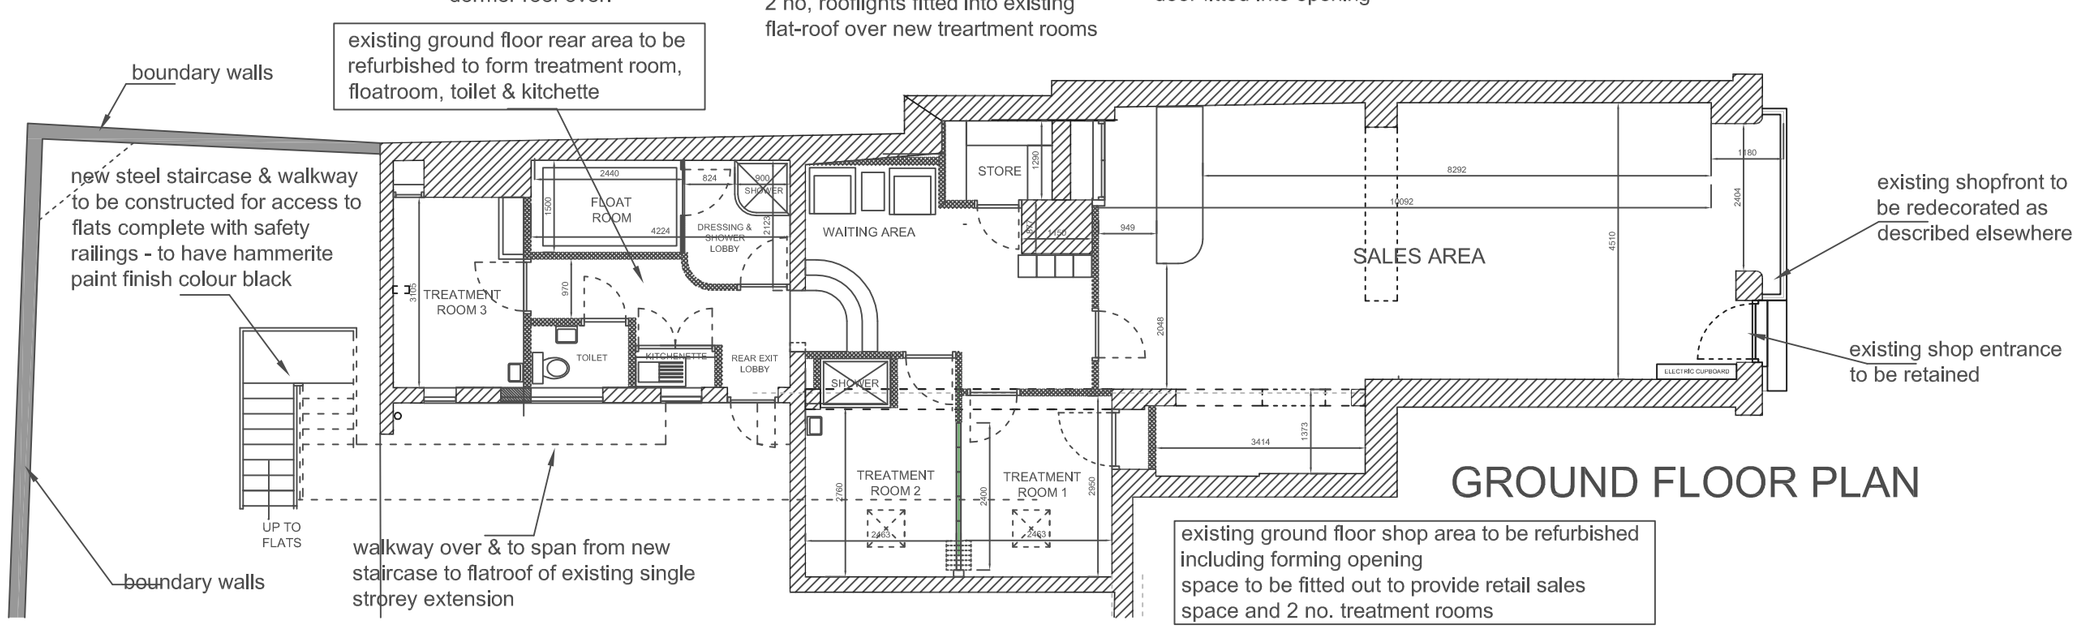

GROUND FLOOR PLAN

PLANNING APPLICATION DRWG.

Revisions

Project
Proposed Re-development of existing Retail Premises into Shop Unit & Flats
for Cruxton and Haigh Property
at 8, Sheepmarket, Leek, Staffs. ST13 5HW

Drawing
Proposed Plans & Elevations

Status	Drwg Size
Planning Application Drawing	A2

Date	Notes	Checked By
February 2016	All dimensions to be checked on site prior to any commencement of works. Do not use scaled dimensions- stated dimensions only	

Scale	Drwg.No.	Rev.
1:200 & 100	KPJ-04	
Scales correct at A2 drawing size only		