Copyright of this drawing is vested in the Architect and it must not be copied or reproduced without consent. Figured dimensions only are to be taken from this drawing. All contractors must visit the site and be responsible for taking and checking all dimensions relative to their work. Hewitt&Carr Architects Ltd are to be advised of any variation between drawings and site conditions.
DO NOT SCALE OFF THIS DRAWING.....IF IN DOUBT ASK

Rev.	Drawn	Comments	Date

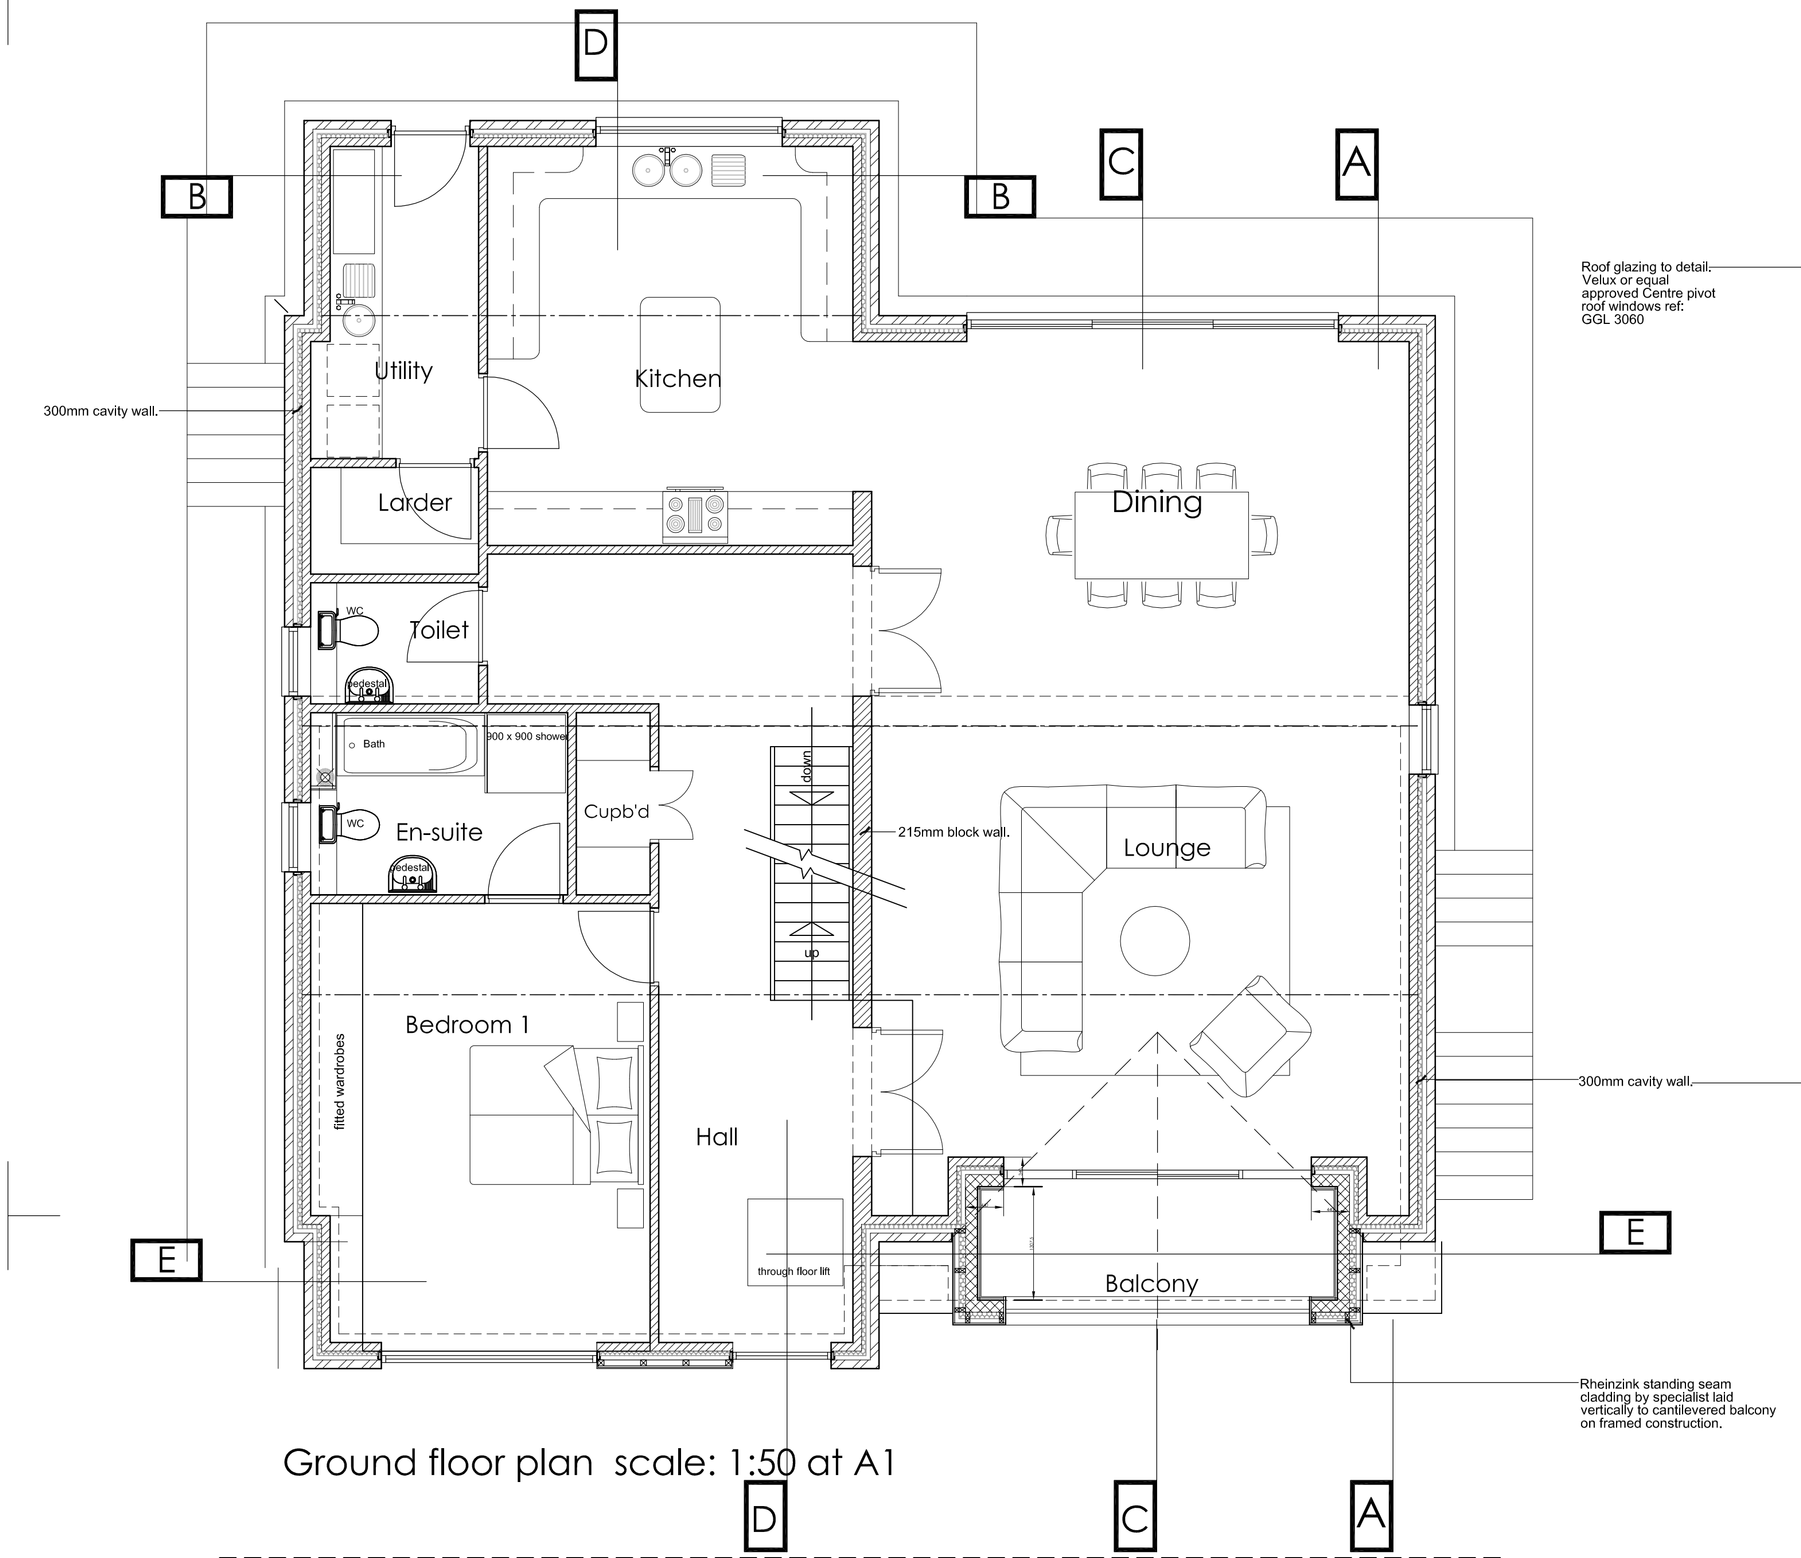

Ground floor plan scale: 1:50 at A1

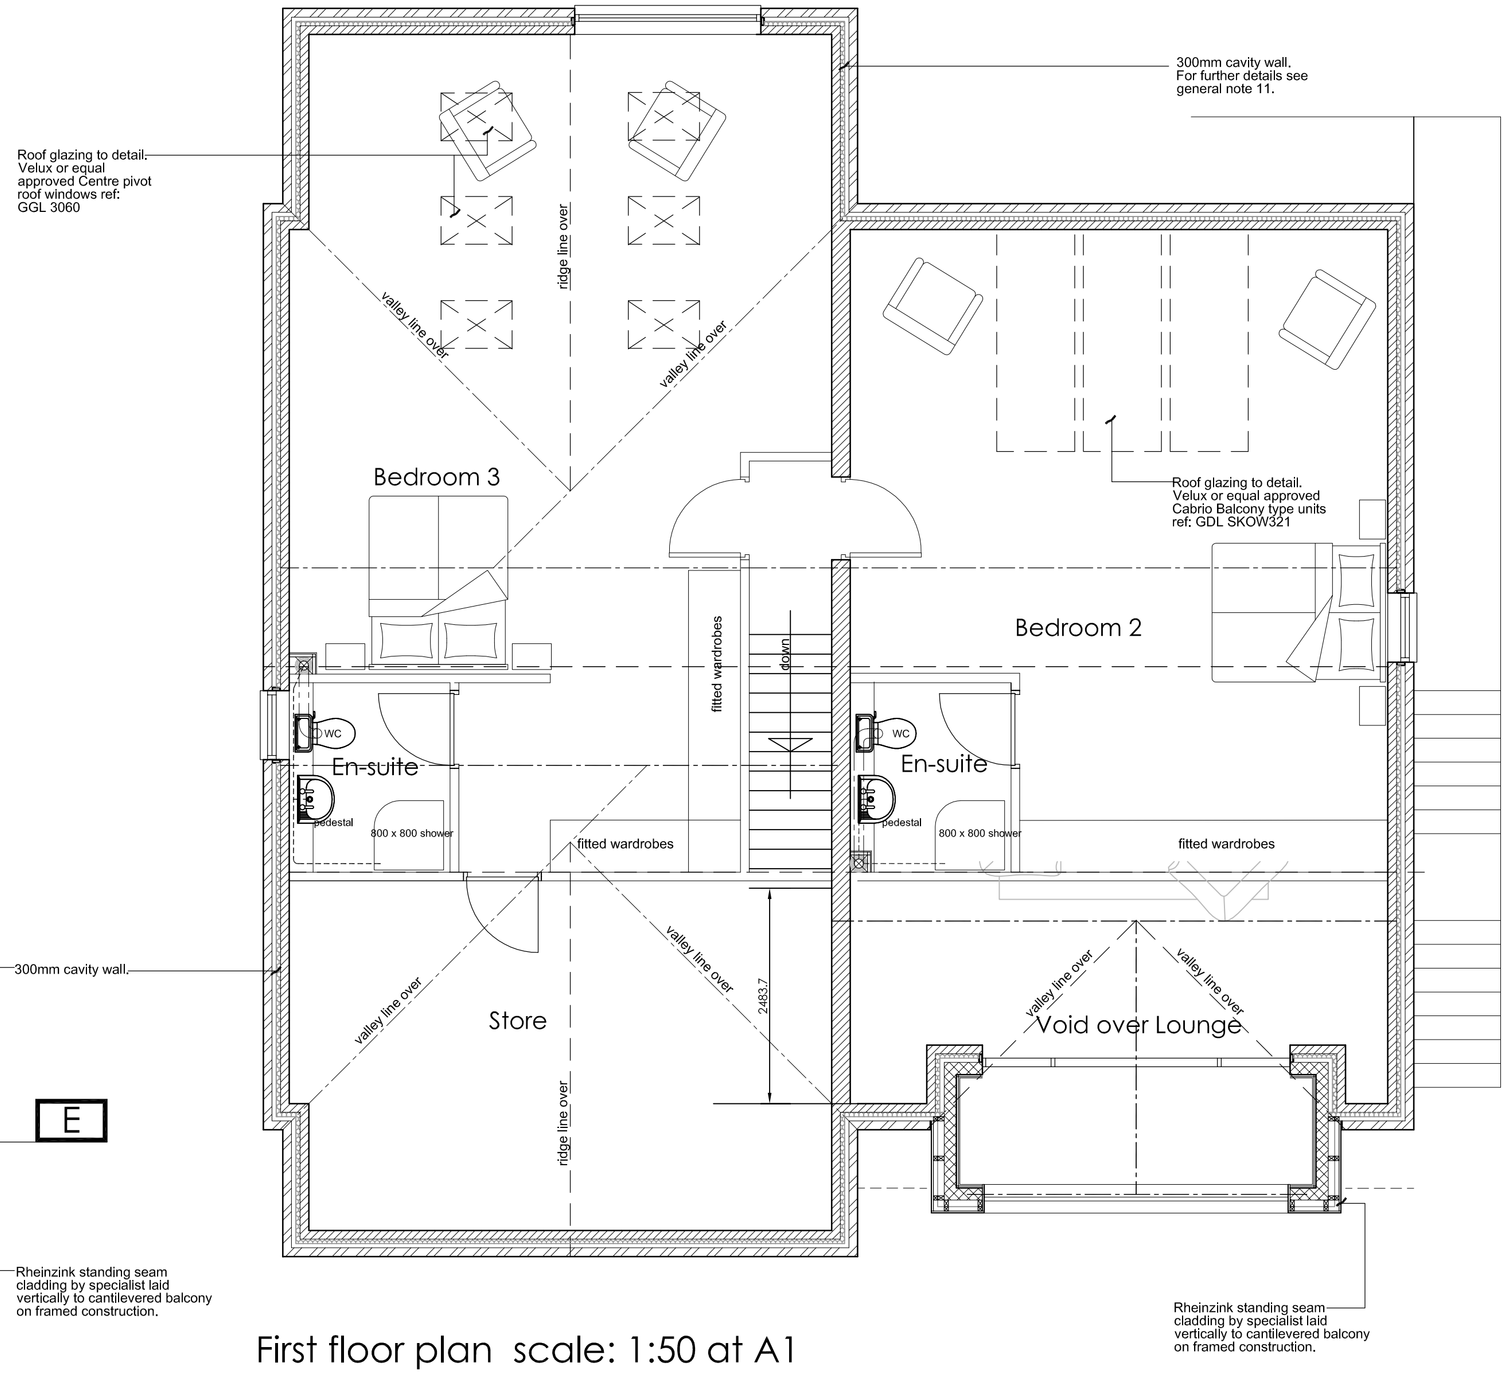

First floor plan scale: 1:50 at A1

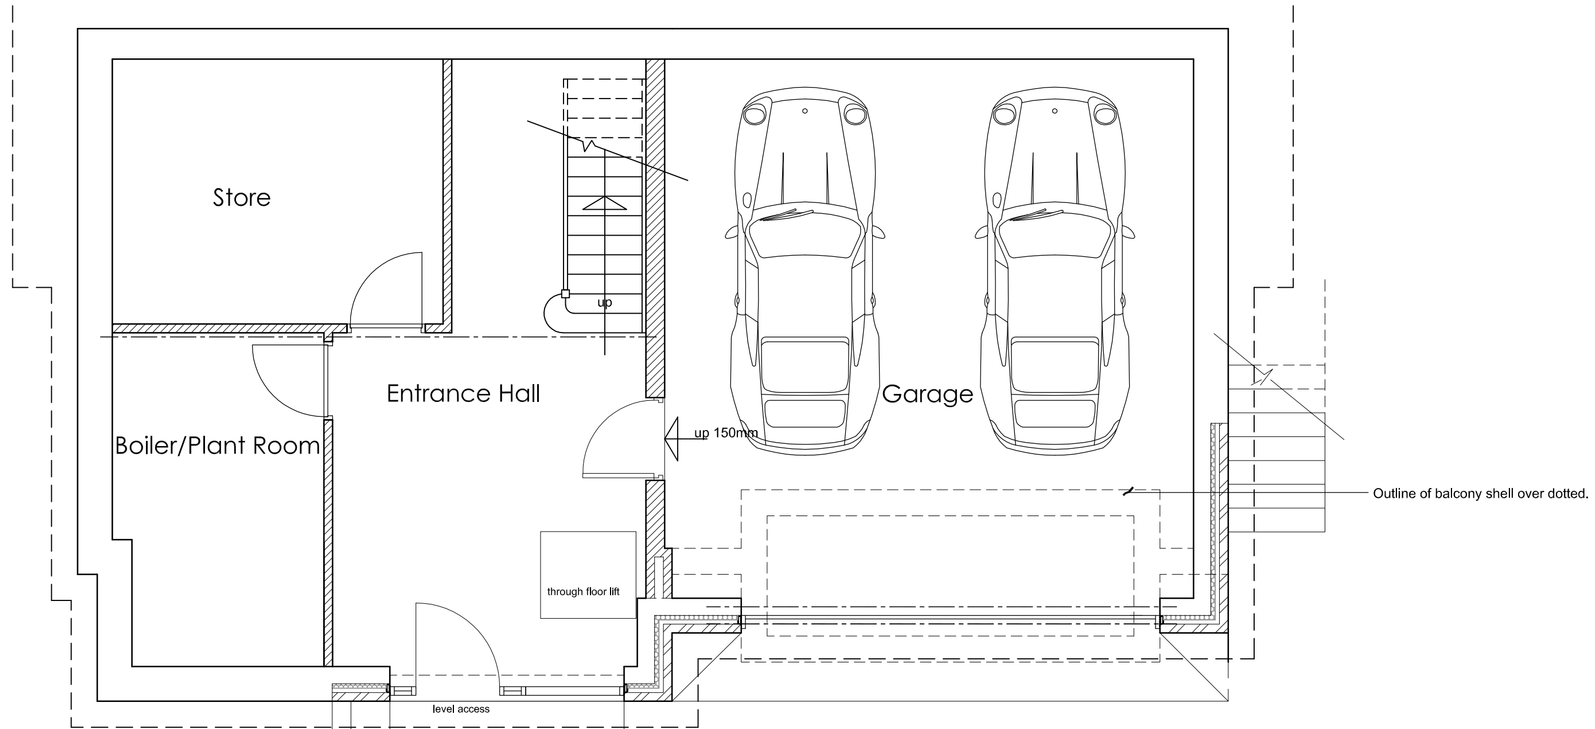

Lower ground floor plan scale: 1:50 at A1

Hewitt&Carr Architects
A: 2-4 Cross Street I Cheadle I Staffordshire I ST10 1NP
T: 01538 756888
E: enquiries@hcarchitects.co.uk
W: www.hcarchitects.co.uk

Client
Mr & Mrs Rathbone

Project
Proposed New Dwelling
at Tree Tops, Winnothdale

Title
Lower Ground Floor, Ground Floor and First floor plans.

PLANNING

Status
PLANNING

Date April 2016 Drawn SM

Scale @A1 1:50 Checked

Project No 00418 Drawing No. PL(0) 10 Rev

File Ref: H:\REF