Copyright of this drawing is vested in the Architect and it must not be copied or reproduced without consent. Figured dimensions only are to be taken from this drawing. All contractors must visit the site and be responsible for taking and checking all dimensions relative to their work. Hewitt&Carr Architects Ltd are to be advised of any variation between drawings and site conditions.
DO NOT SCALE OFF THIS DRAWING.....IF IN DOUBT ASK

Rev.	Drawn	Comments	Date



Site plan layout scale: 1:100

Ordnance Survey © Crown copyright 2011 All rights reserved. Licence number 100051789

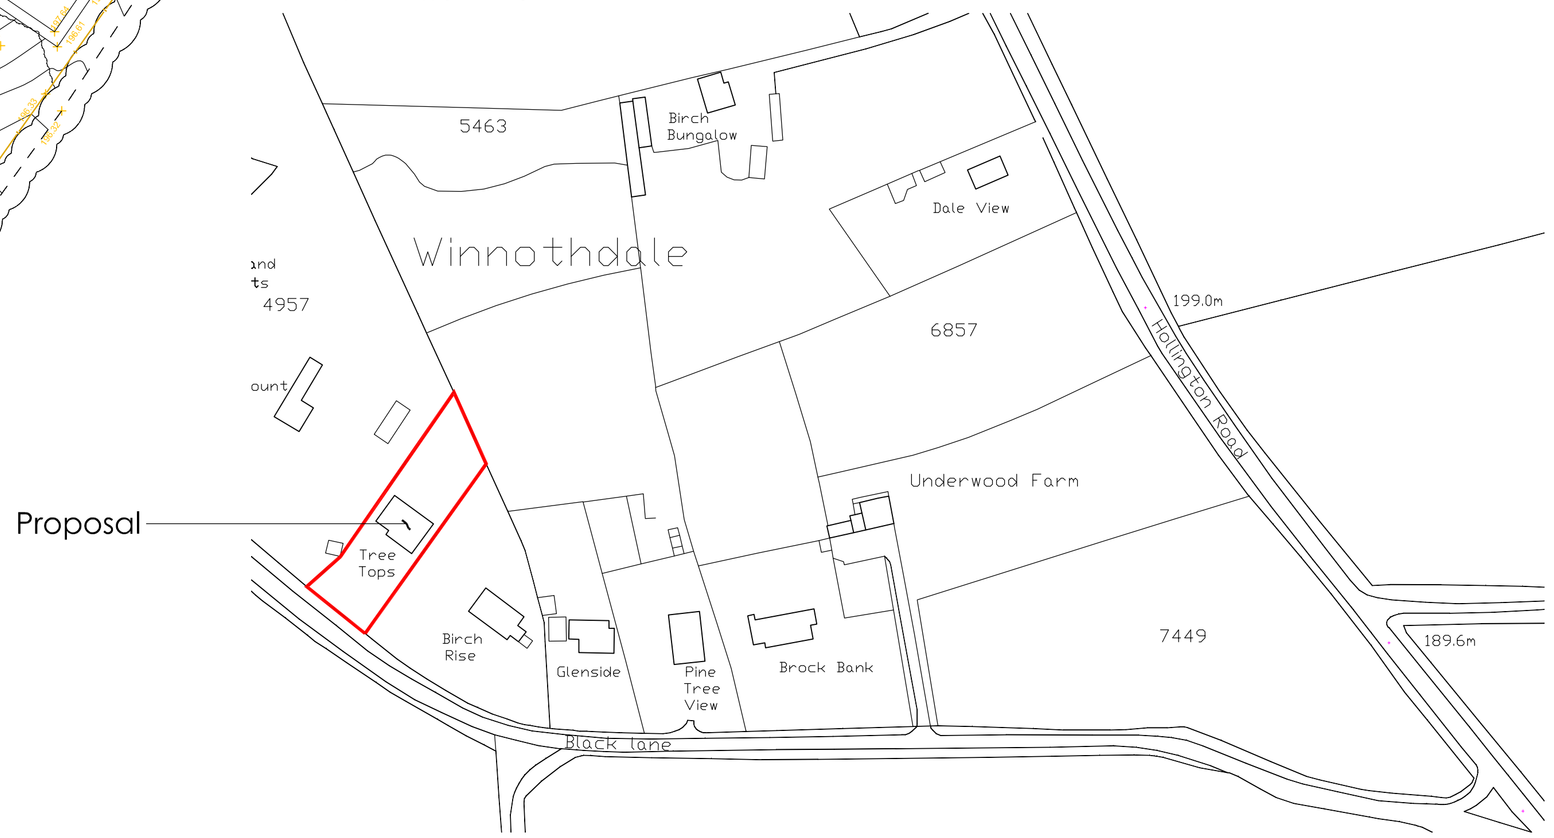

Site location plan scale: 1:1250

Hewitt&Carr Architects
A: 2-4 Cross Street | Cheadle | Staffordshire | ST10 1NP
T: 01538 756888
E: enquiries@hcarchitects.co.uk
W: www.hcarchitects.co.uk

Client
Mr & Mrs Rathbone

Project
Proposed New Dwelling at Tree Tops, Winnothdale

Title
Site works plan and location plan

Status
CONSTRUCTION.

Date Mar 2016 Drawn SM

Scale @A1 1:100 & 1:1250 Checked

Project No 00418 Drawing No. PL(0)13 Rev

PLANNING