Copyright of this drawing is vested in the Architect and it must not be copied or reproduced without consent. Figured dimensions only are to be taken from this drawing. All contractors must visit the site and be responsible for taking and checking all dimensions relative to their work. Hewitt&Carr Architects Ltd are to be advised of any variation between drawings and site conditions.
DO NOT SCALE OFF THIS DRAWING.....IF IN DOUBT ASK

Rev.	Drawn	Comments	Date



SIDE ELEVATION 1:50

Ordnance Survey © Crown copyright 2016 All rights reserved. Licence number 100051789

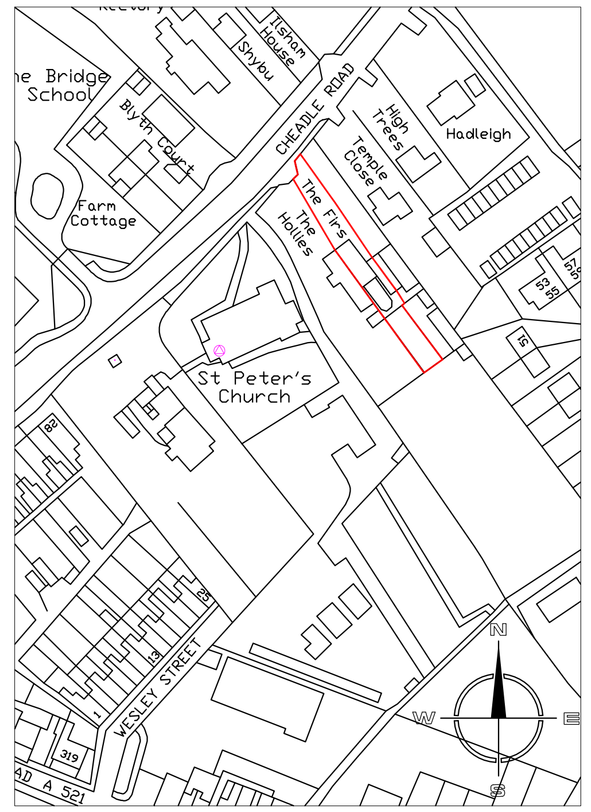

SITE LOCATION PLAN 1:1250

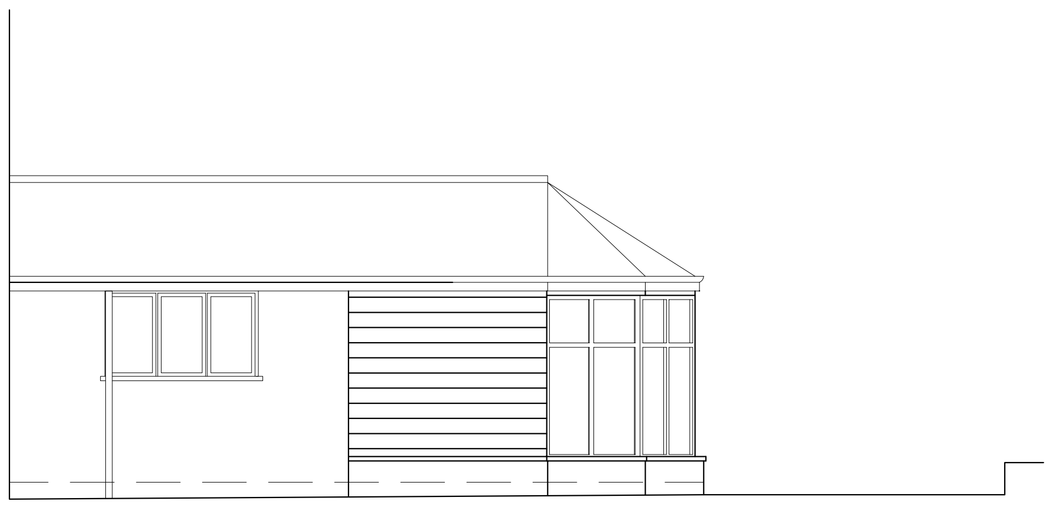

SIDE ELEVATION 1:50

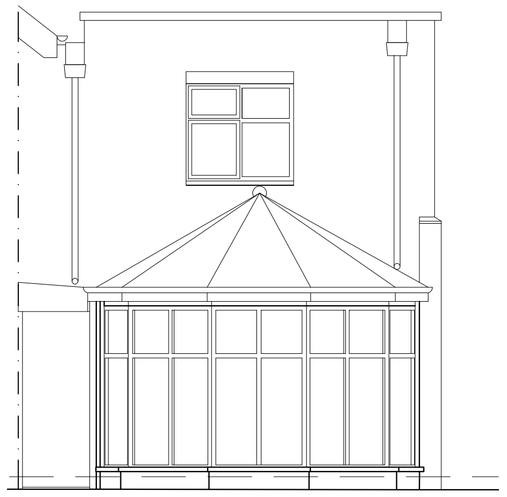

REAR ELEVATION 1:50

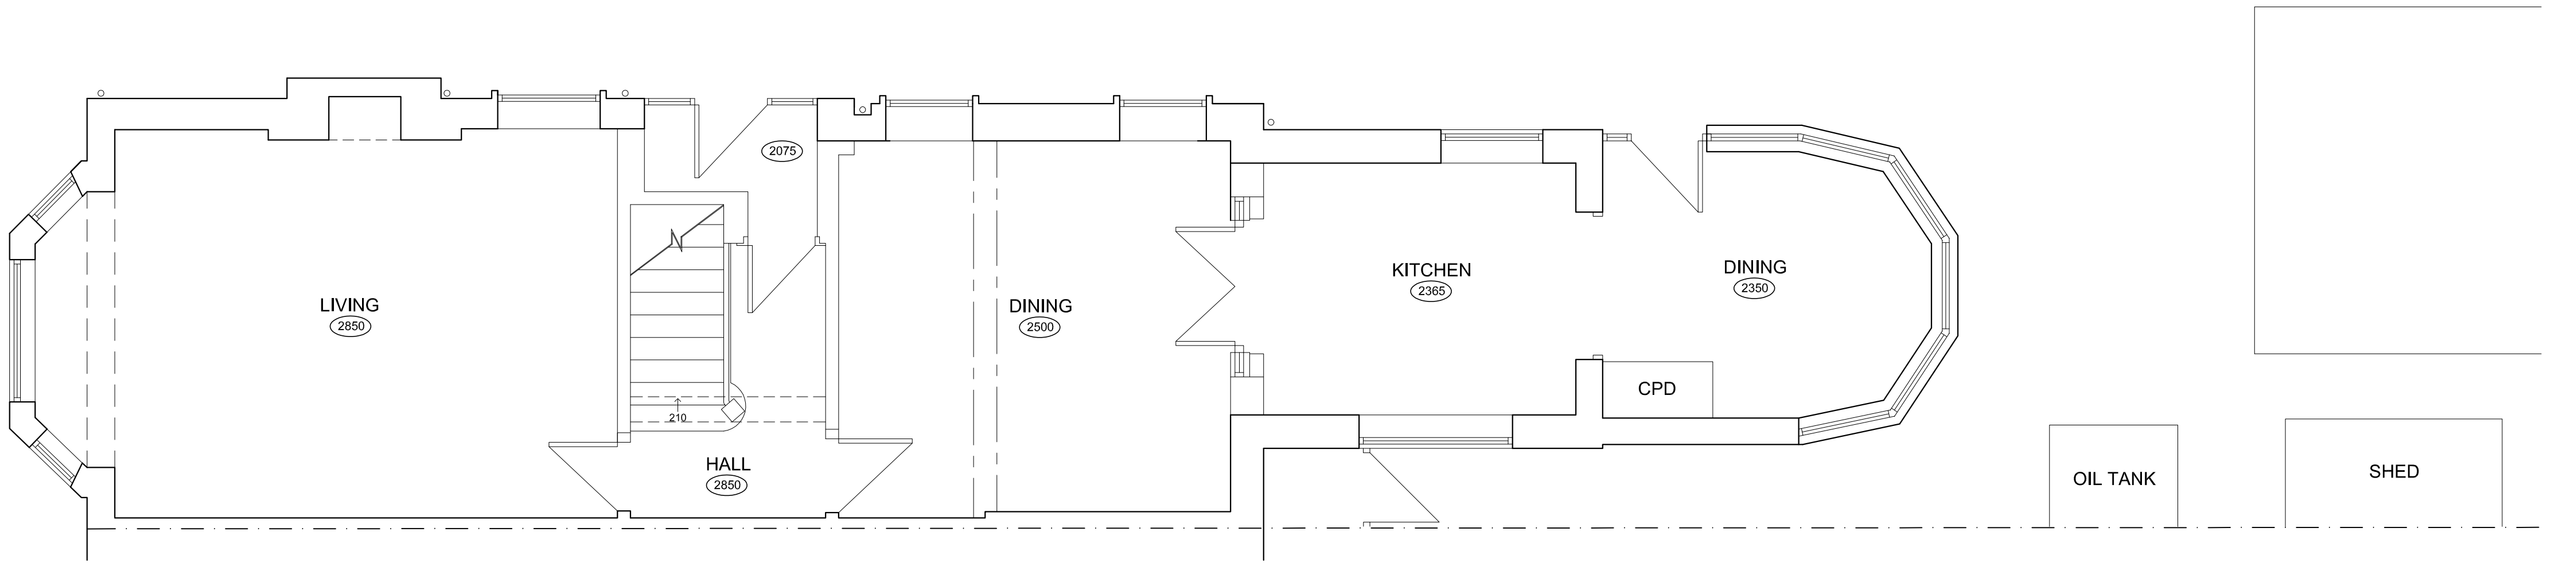

FLOOR PLAN 1:50

Hewitt&Carr Architects
A: 2-4 Cross Street I Cheadle I Staffordshire I ST10 1NP
T: 01538 756888
E: enquiries@hcarchitects.co.uk
W: www.hcarchitects.co.uk

Client
Mr and Mrs Watkinson

Project
Single Storey Rear Extension
The Firs, Cheadle Road, Blythe Bridge

Title
Plan and Elevations

Status
Survey

Date Mar 16 Drawn

Scale @A1 as noted Checked

Project No 00511 Drawing No. AL(0)01 Rev

File Ref: H:\REF