

FRONT ELEVATION 1:50

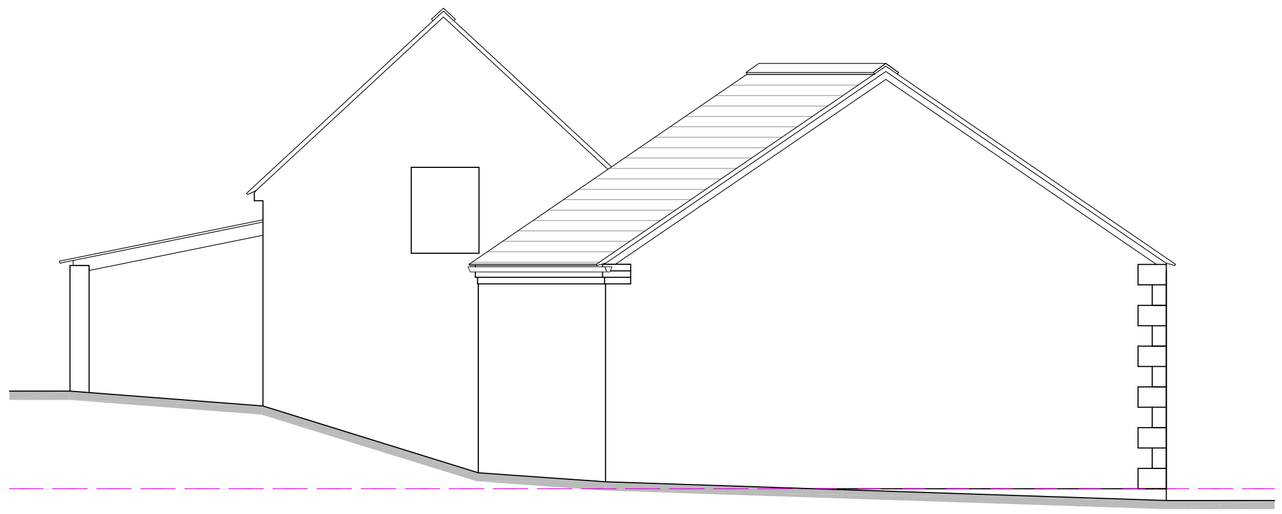

SIDE ELEVATION 1:50

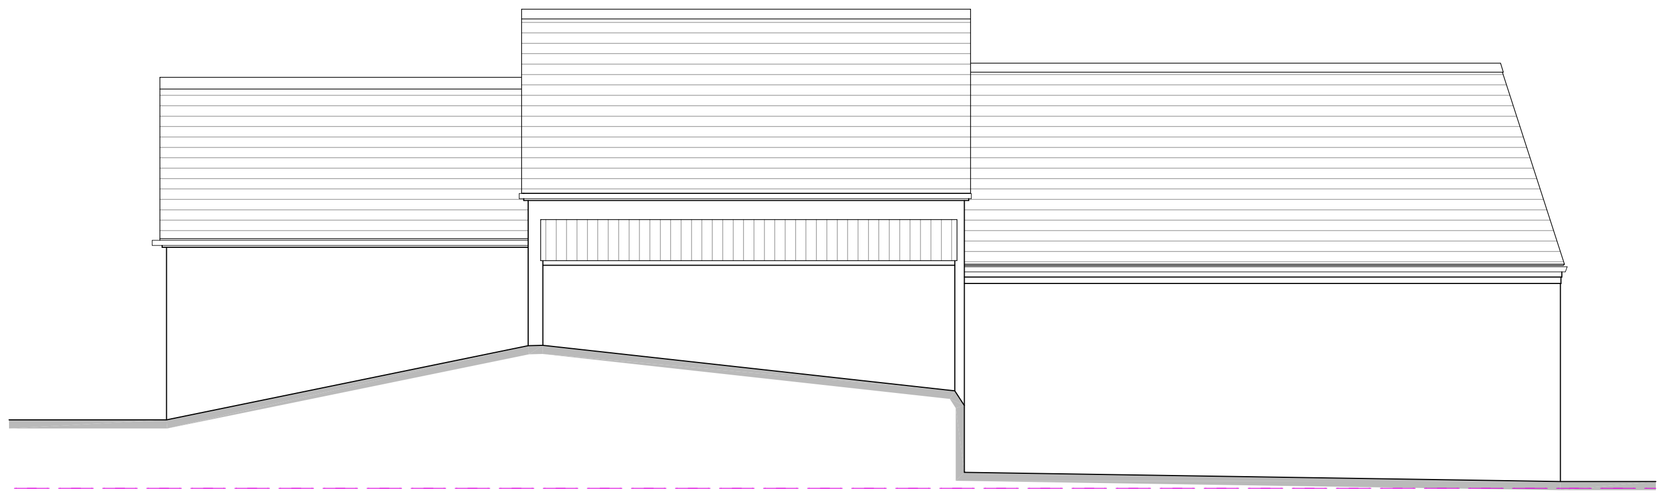

REAR ELEVATION 1:50

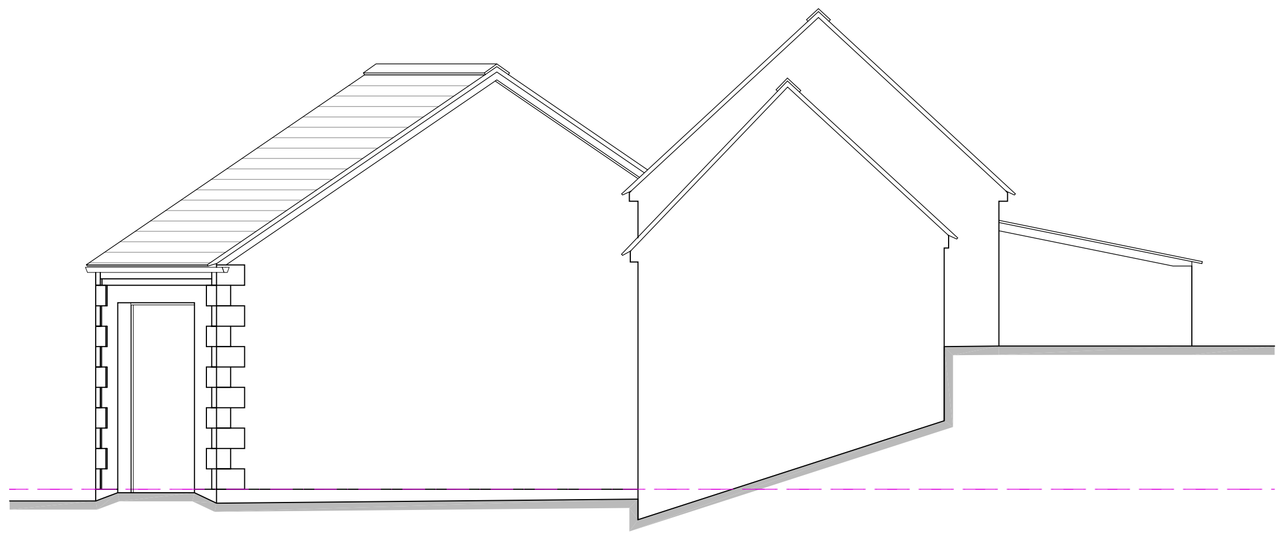

SIDE ELEVATION 1:50

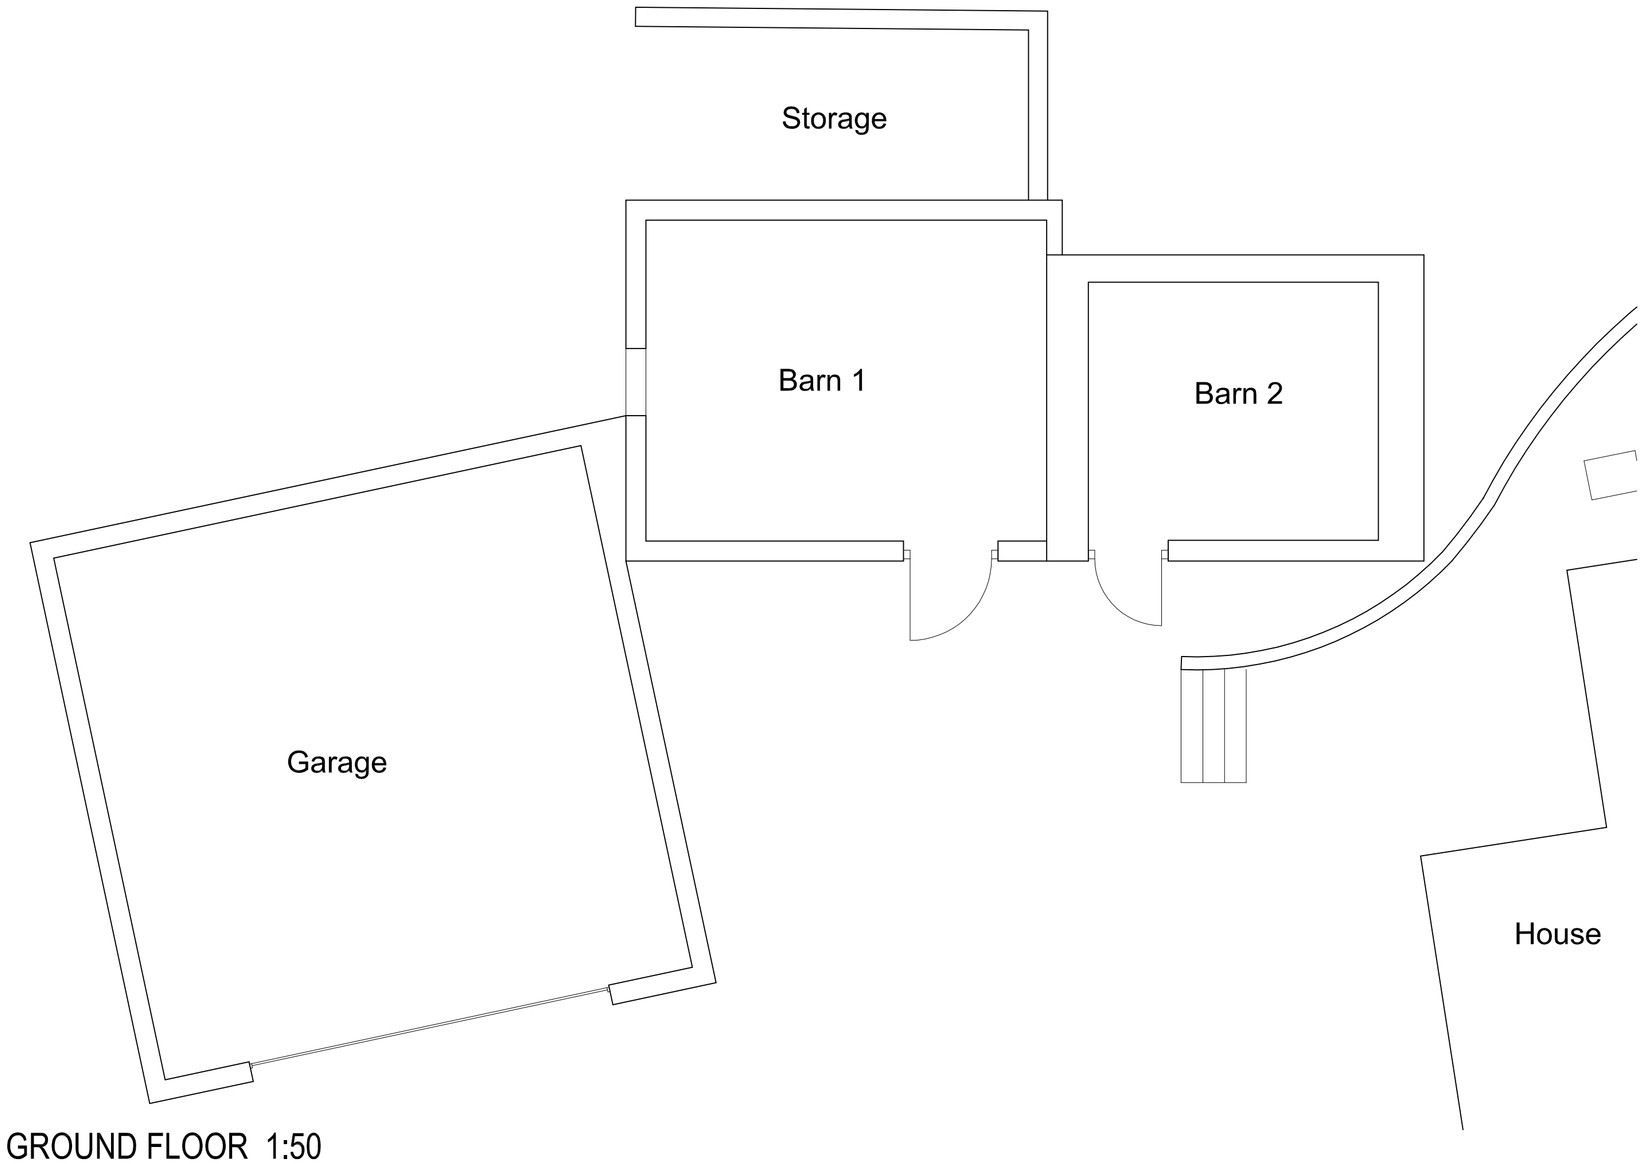

GROUND FLOOR 1:50

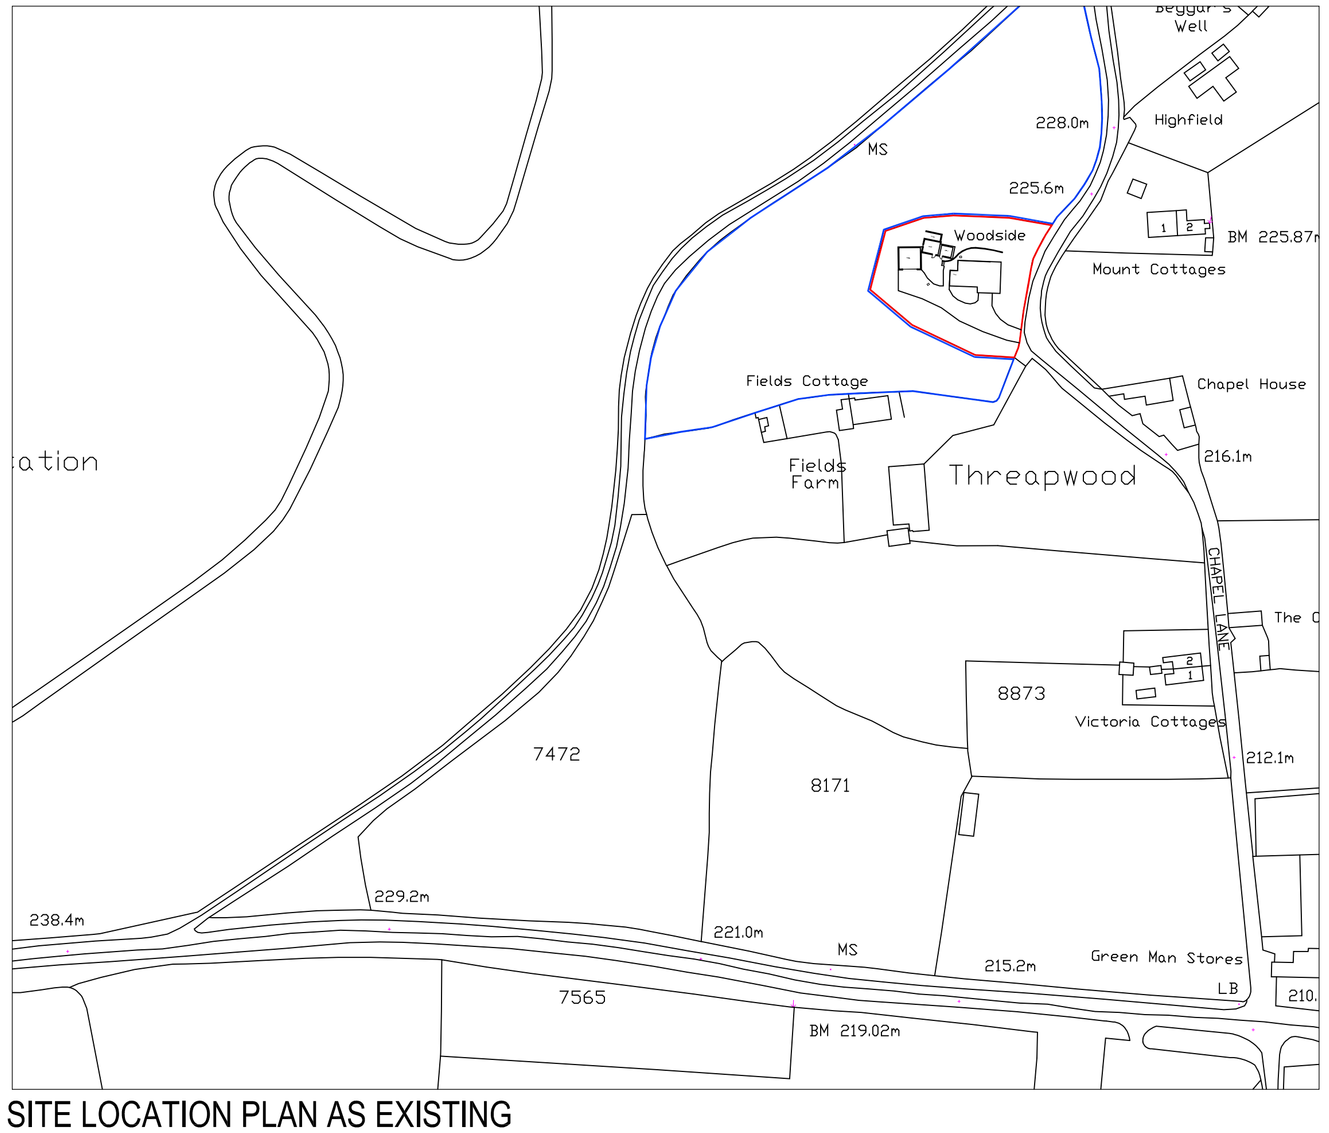

SITE LOCATION PLAN AS EXISTING

Copyright of this drawing is vested in the Architect and it must not be copied or reproduced without consent. Figured dimensions only are to be taken from this drawing. All contractors must visit the site and be responsible for taking and checking all dimensions relative to their work. Hewitt&Carr Architects Ltd are to be advised of any variation between drawings and site conditions.
DO NOT SCALE OFF THIS DRAWING.....IF IN DOUBT ASK

Rev.	Drawn	Comments	Date

Hewitt&Carr Architects
A: 2-4 Cross Street I Cheadle I Staffordshire I ST10 1NP
T: 01538 756888
E: enquiries@hcarchitects.co.uk
W: www.hcarchitects.co.uk

Client
Mr & Mrs Parker

Project
Woodside, Chapel Lane ST10 4QZ
Coversion of Barns into Ancillary

Title
Plans & Elevations as Existing

Status
Survey

Date January 2016 Drawn KEW

Scale @A1 As shown Checked

Project No 00486 Drawing No. AL(0)01 Rev

File Ref: H:\REF