Copyright of this drawing is vested in the Architect and it must not be copied or reproduced without consent. Figured dimensions only are to be taken from this drawing. All contractors must visit the site and be responsible for taking and checking all dimensions relative to their work. Hewitt&Carr Architects Ltd are to be advised of any variation between drawings and site conditions.
DO NOT SCALE OFF THIS DRAWING.....IF IN DOUBT ASK

Rev.	Drawn	Comments	Date

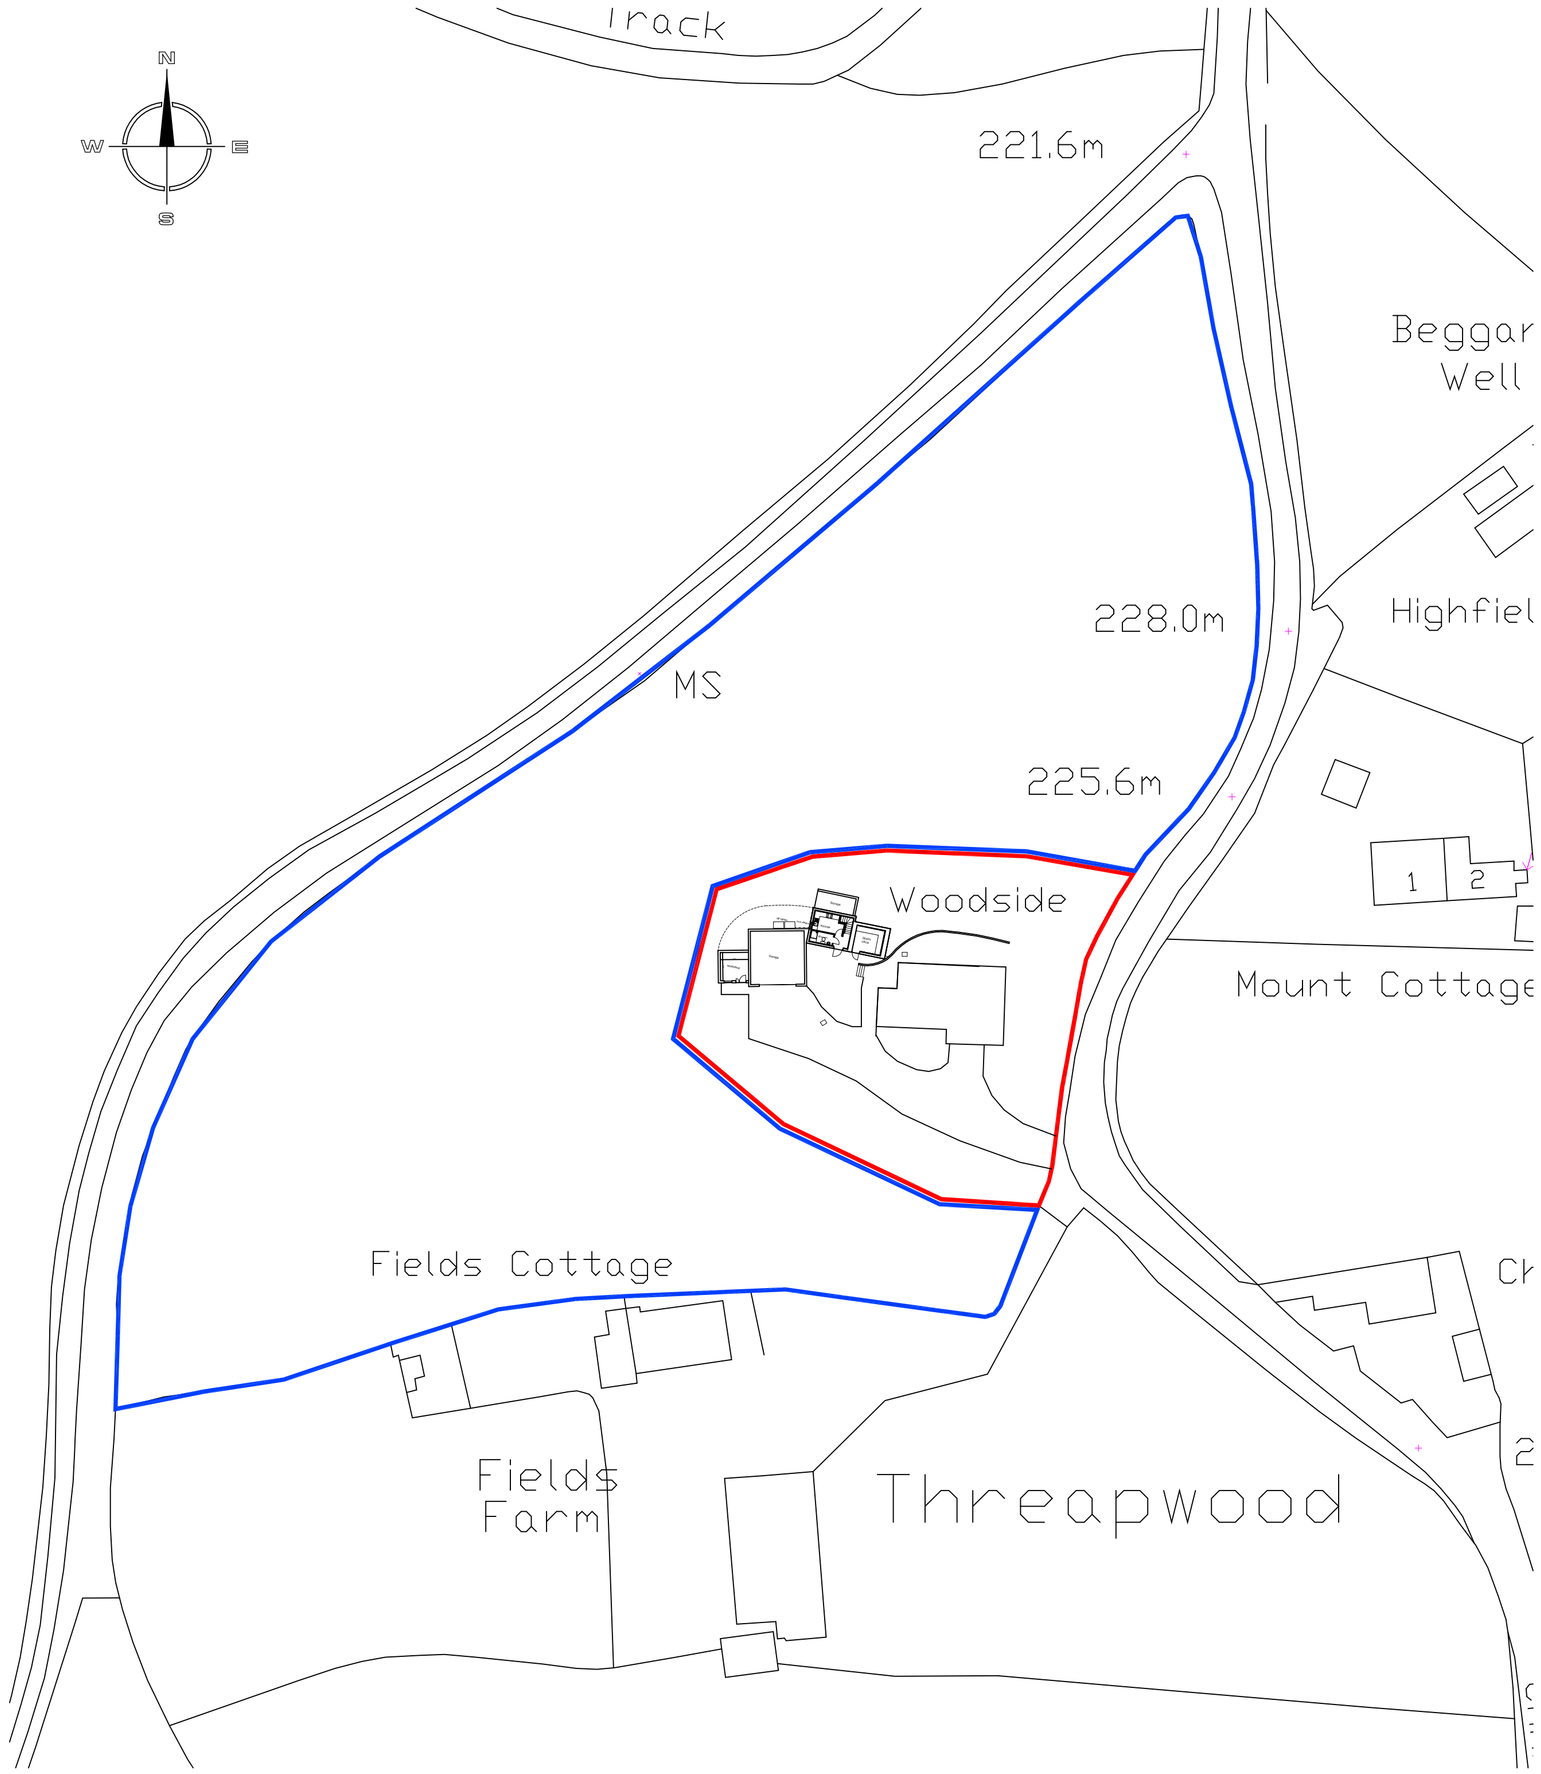

Site Layout Plan 1:500

Ordnance Survey © Crown copyright 2016 All rights reserved. Licence number 100051789

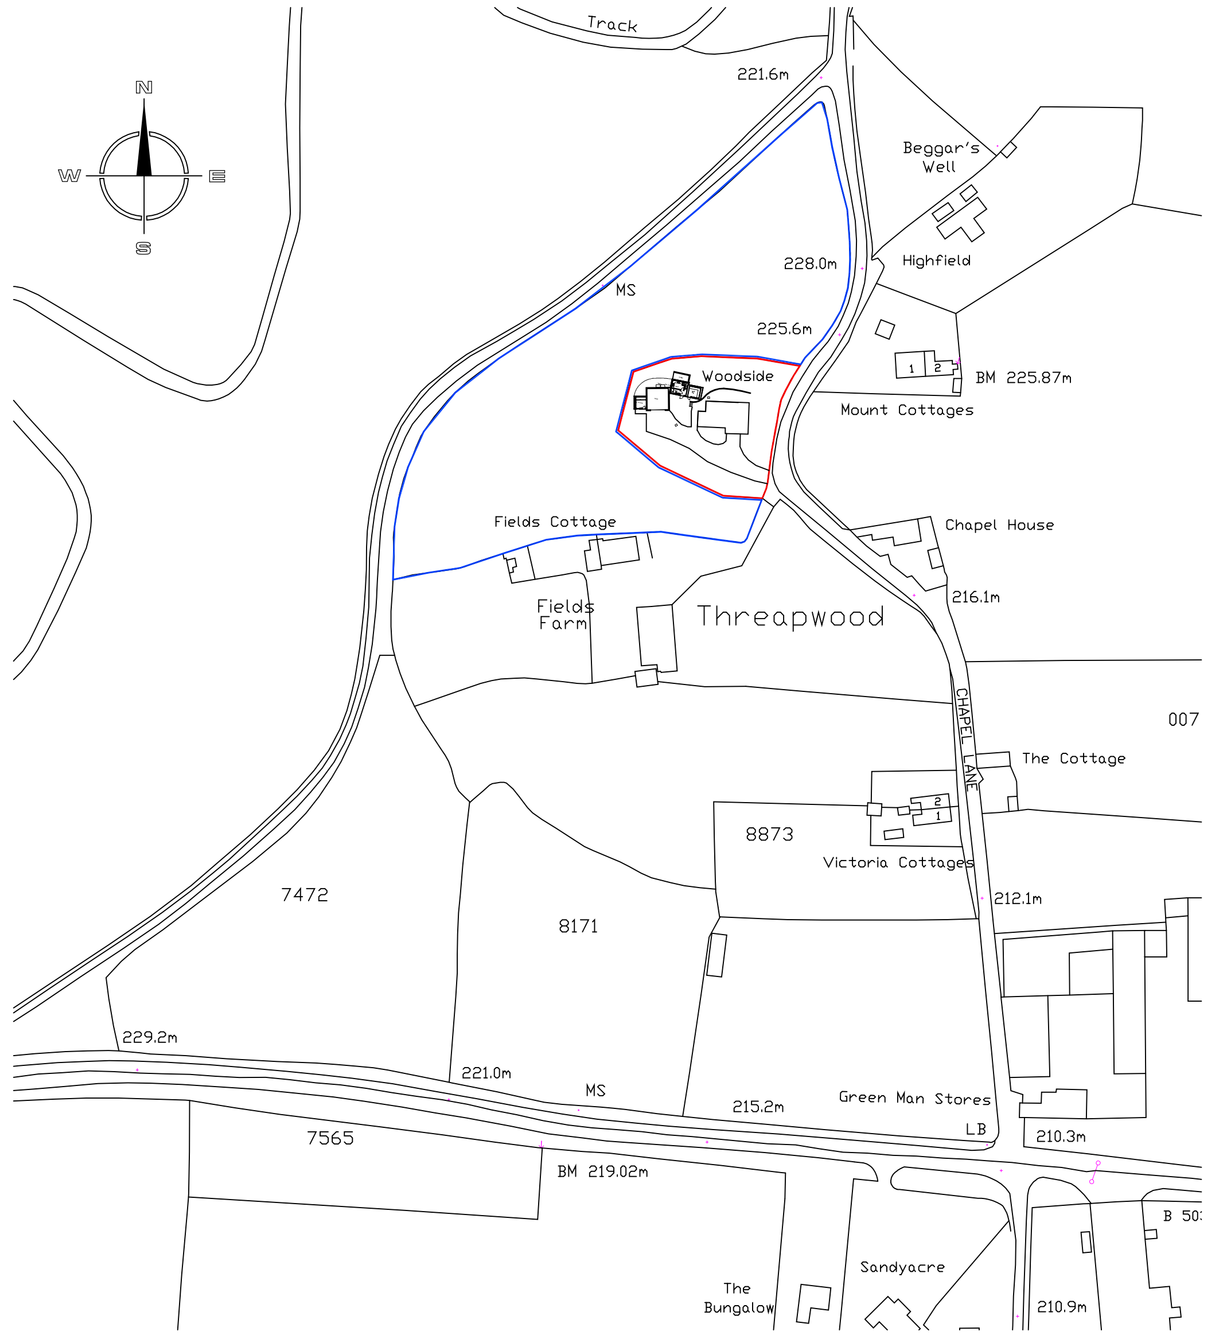

Site Location Plan 1:1250

Hewitt&Carr Architects
A: 2-4 Cross Street I Cheadle I Staffordshire I ST10 1NP
T: 01538 756888
E: enquiries@hcarchitects.co.uk
W: www.hcarchitects.co.uk

Client
Mr & Mrs Parker

Project
Woodside, Chapel Lane ST10 4QZ
Coversion of Barns into Ancillary

PLANNING

Title
Location plan / Site layout

Status
PLANNING

Date Feb 2016 Drawn MJC

Scale @A1 As shown Checked

Project No 00486 Drawing No. AL(0)04 Rev

File Ref: H:\REF