
This drawing is copyright and should not be reproduced without permission.
The contractor is responsible for checking dimensions and levels and drainage inverts prior to commencing works - any discrepancy to be verified before proceeding..figured dimensions only to be worked to: DO NOT SCALE.
All work to be carried out in accordance with the current Building Regulations, British Standards/Codes of practice and statutory authority bye -laws and recommendations.

Revision	Comments	Date

External finishes
Red / Brown facing brickwork to match existing
Blue / Grey roofing tiles to match existing




front elevation

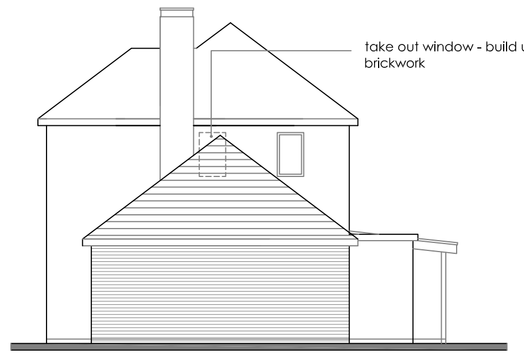

side elevation




rear elevation

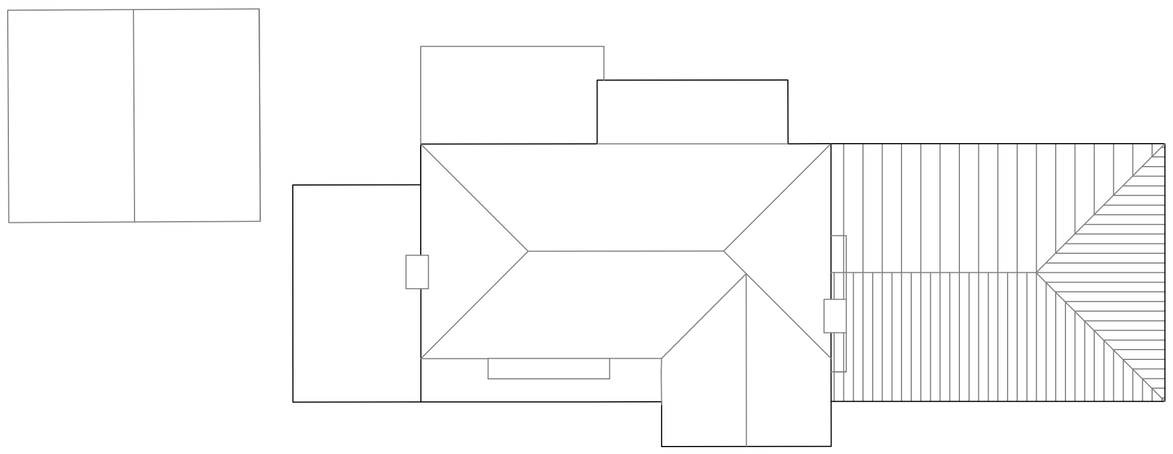

roof plan



site plan 1 :500

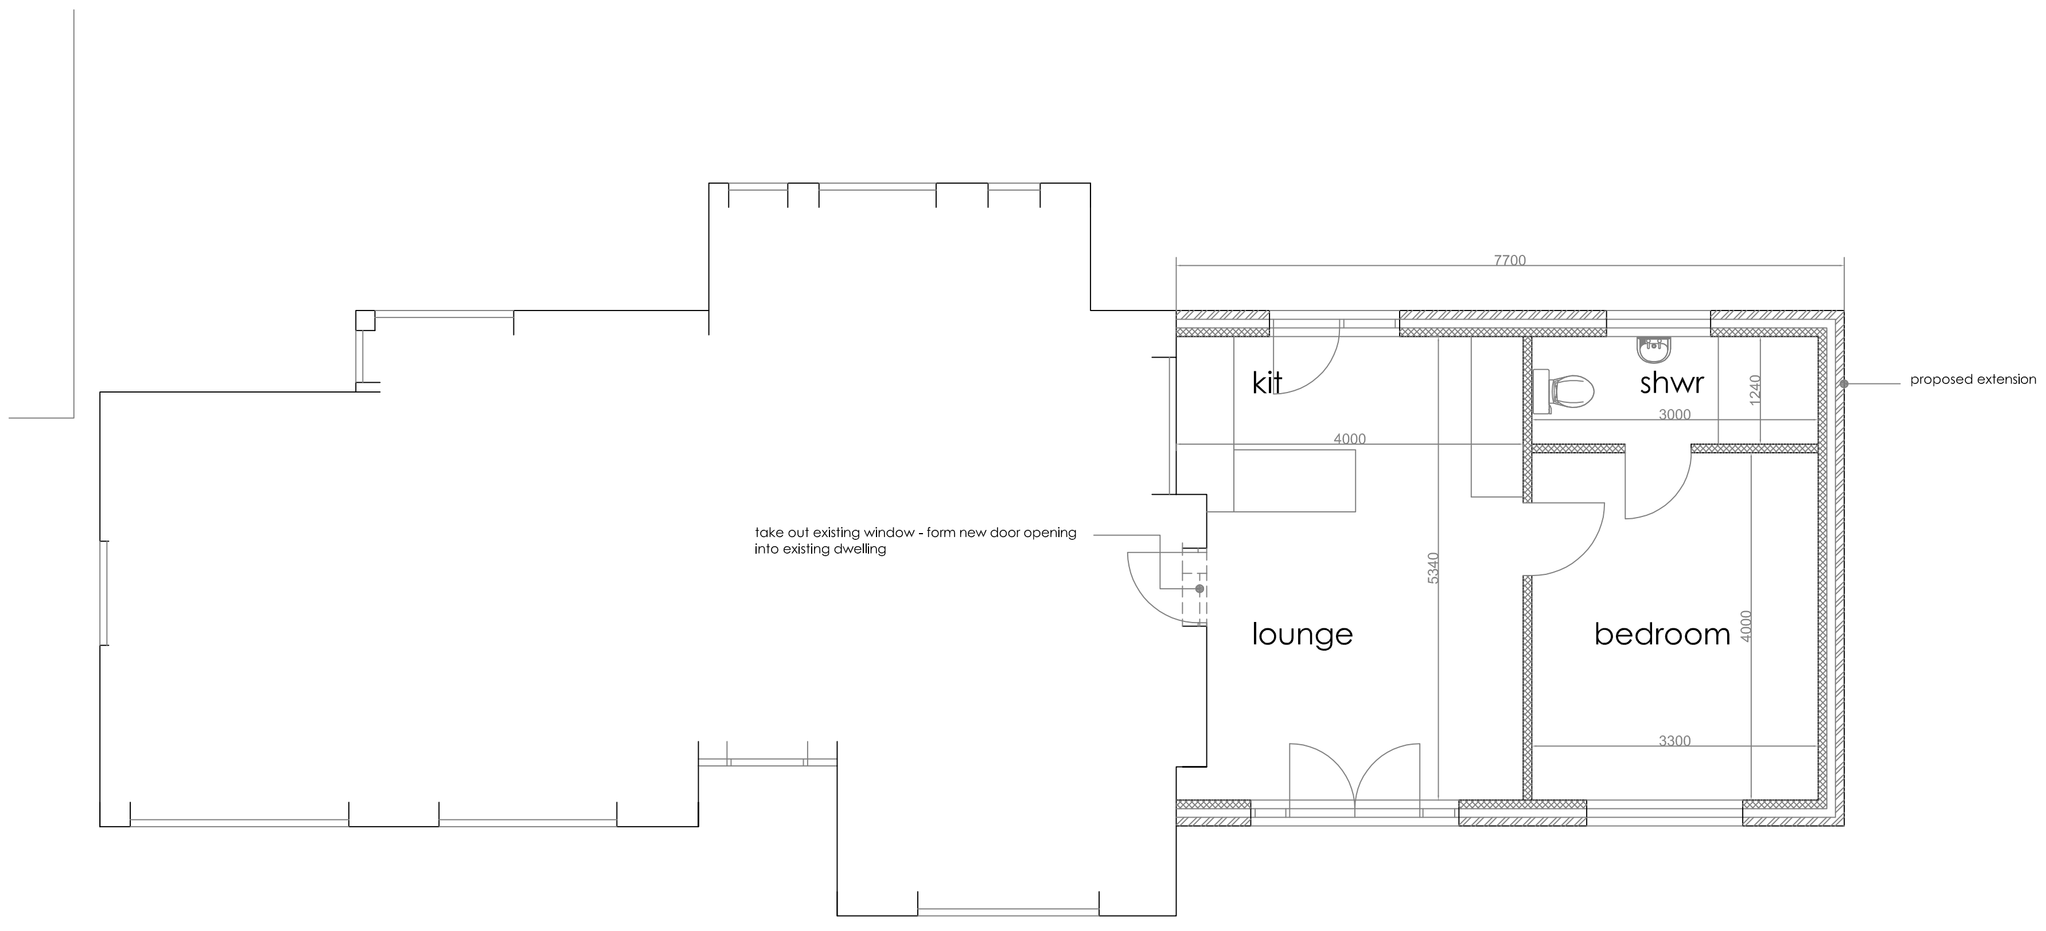

ground floor plan

Robert Berry MCIAT
Architectural services
10 Truro Close, Congleton, Cheshire, CW12 3BD
t : 01260 279098 m : 07790 179093 e: robert.berry10@yahoo.co.uk

Client
Mr R Evans

Project
Proposed extension at Redlands, Stanley Road, Stockton Brook, Stoke On Trent ST9 9LJ

Title
Scheme layout plan

Scale @A1 1:50 1:100
Date Feb 2016
Drg no 1482 /21 Rev