Copyright of this drawing is vested in the Architect and it must not be copied or reproduced without consent. Figured dimensions only are to be taken from this drawing. All contractors must visit the site and be responsible for taking and checking all dimensions relative to their work. Hewitt&Carr Architects Ltd are to be advised of any variation between drawings and site conditions.
DO NOT SCALE OFF THIS DRAWING.....IF IN DOUBT ASK

Rev.	Drawn	Comments	Date
A	AS	Changes made following meeting.	11/04/2016

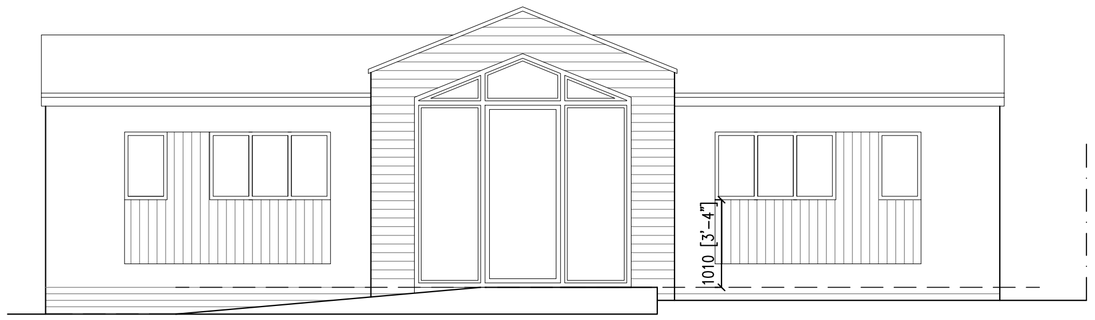

SIDE ELEVATION 1:50

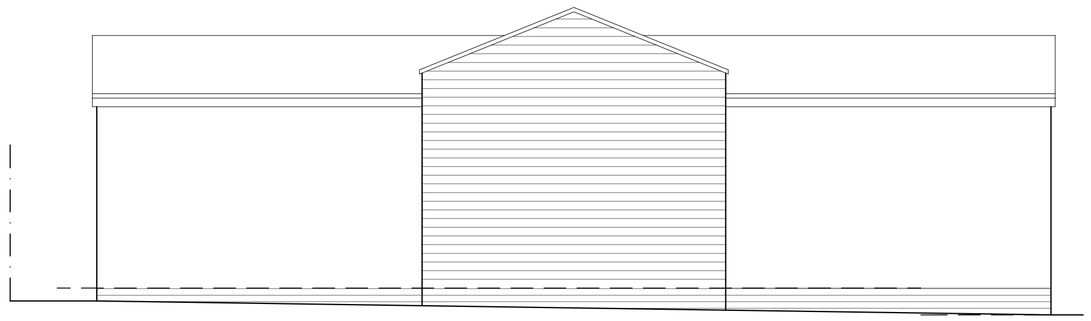

SIDE ELEVATION 1:50

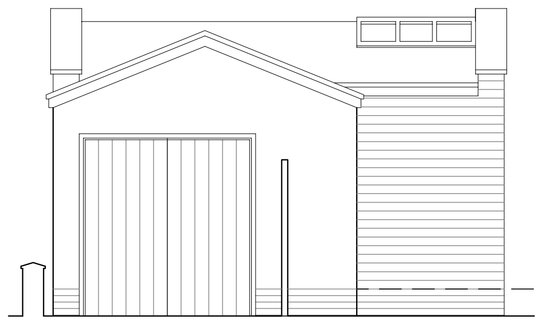

FRONT ELEVATION 1:50

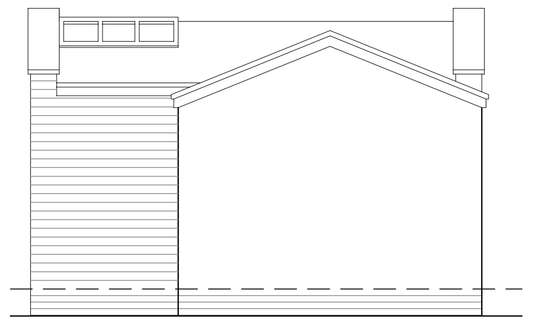

REAR ELEVATION 1:50

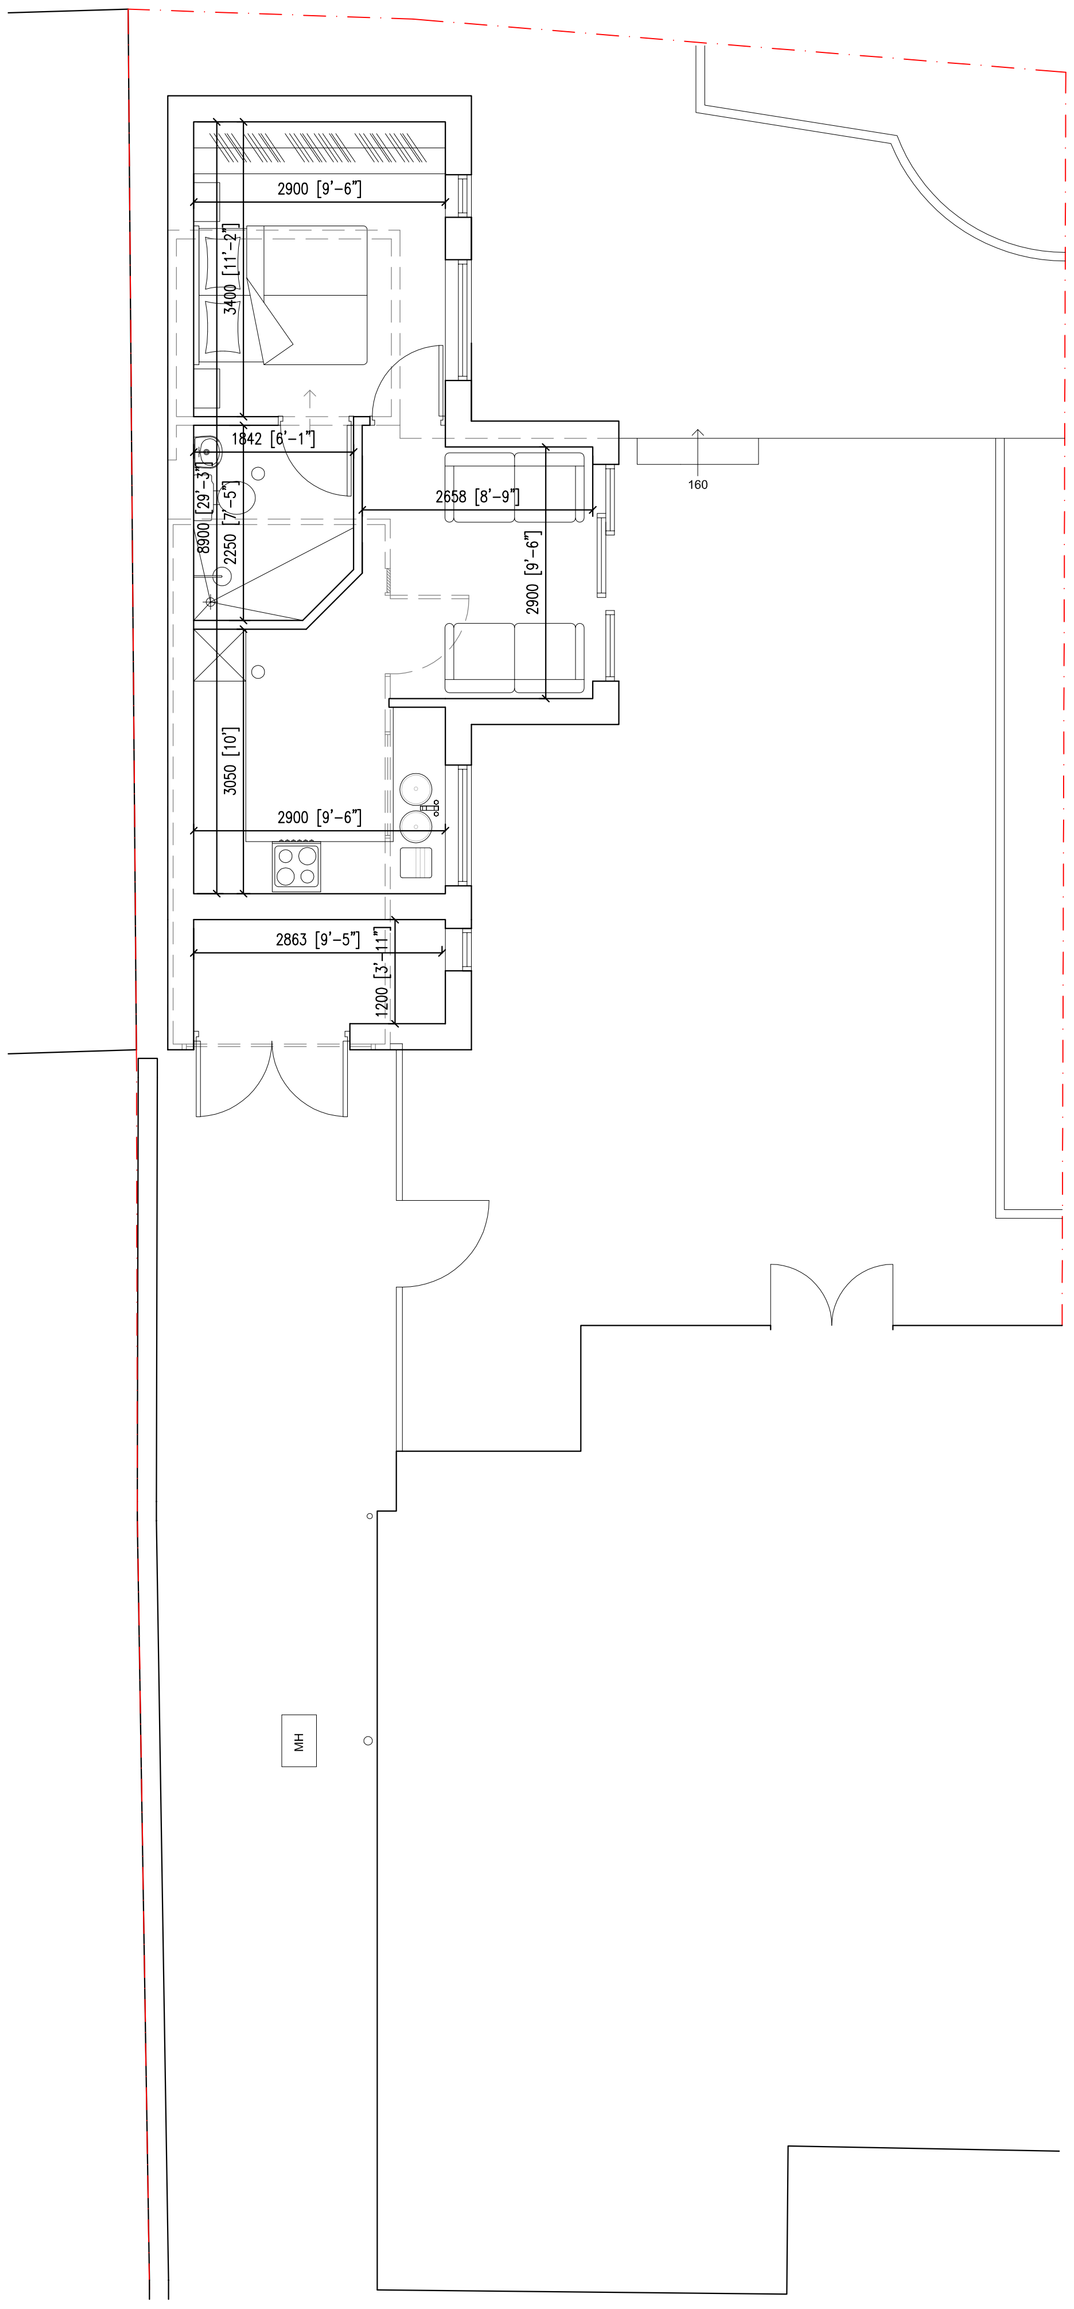

FLOOR PLAN 1:50



STREET FRONT ELEVATION 1:50

Ordinance Survey © Crown copyright 2016 All rights reserved. Licence number 100051789



SITE LOCATION PLAN 1:1250

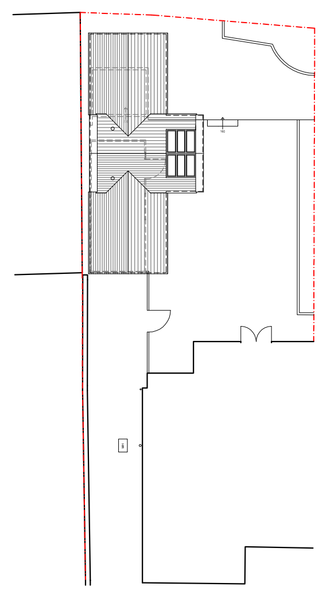

SITE PLAN 1:200

Hewitt&Carr Architects
A: 2-4 Cross Street I Cheadle I Staffordshire I ST10 1NP
T: 01538 756888
E: enquiries@hcarchitects.co.uk
W: www.hcarchitects.co.uk

Client
Get Noticed

Project
Ancillary accommodation in garden

Title
Proposed Outbuilding

Status
Scheme

Date Mar 2016 Drawn AS

Scale @A1 As Stated Checked

Project No 00513 Drawing No. AL(0)02 Rev B

SCHEME

File Ref: H:\REF