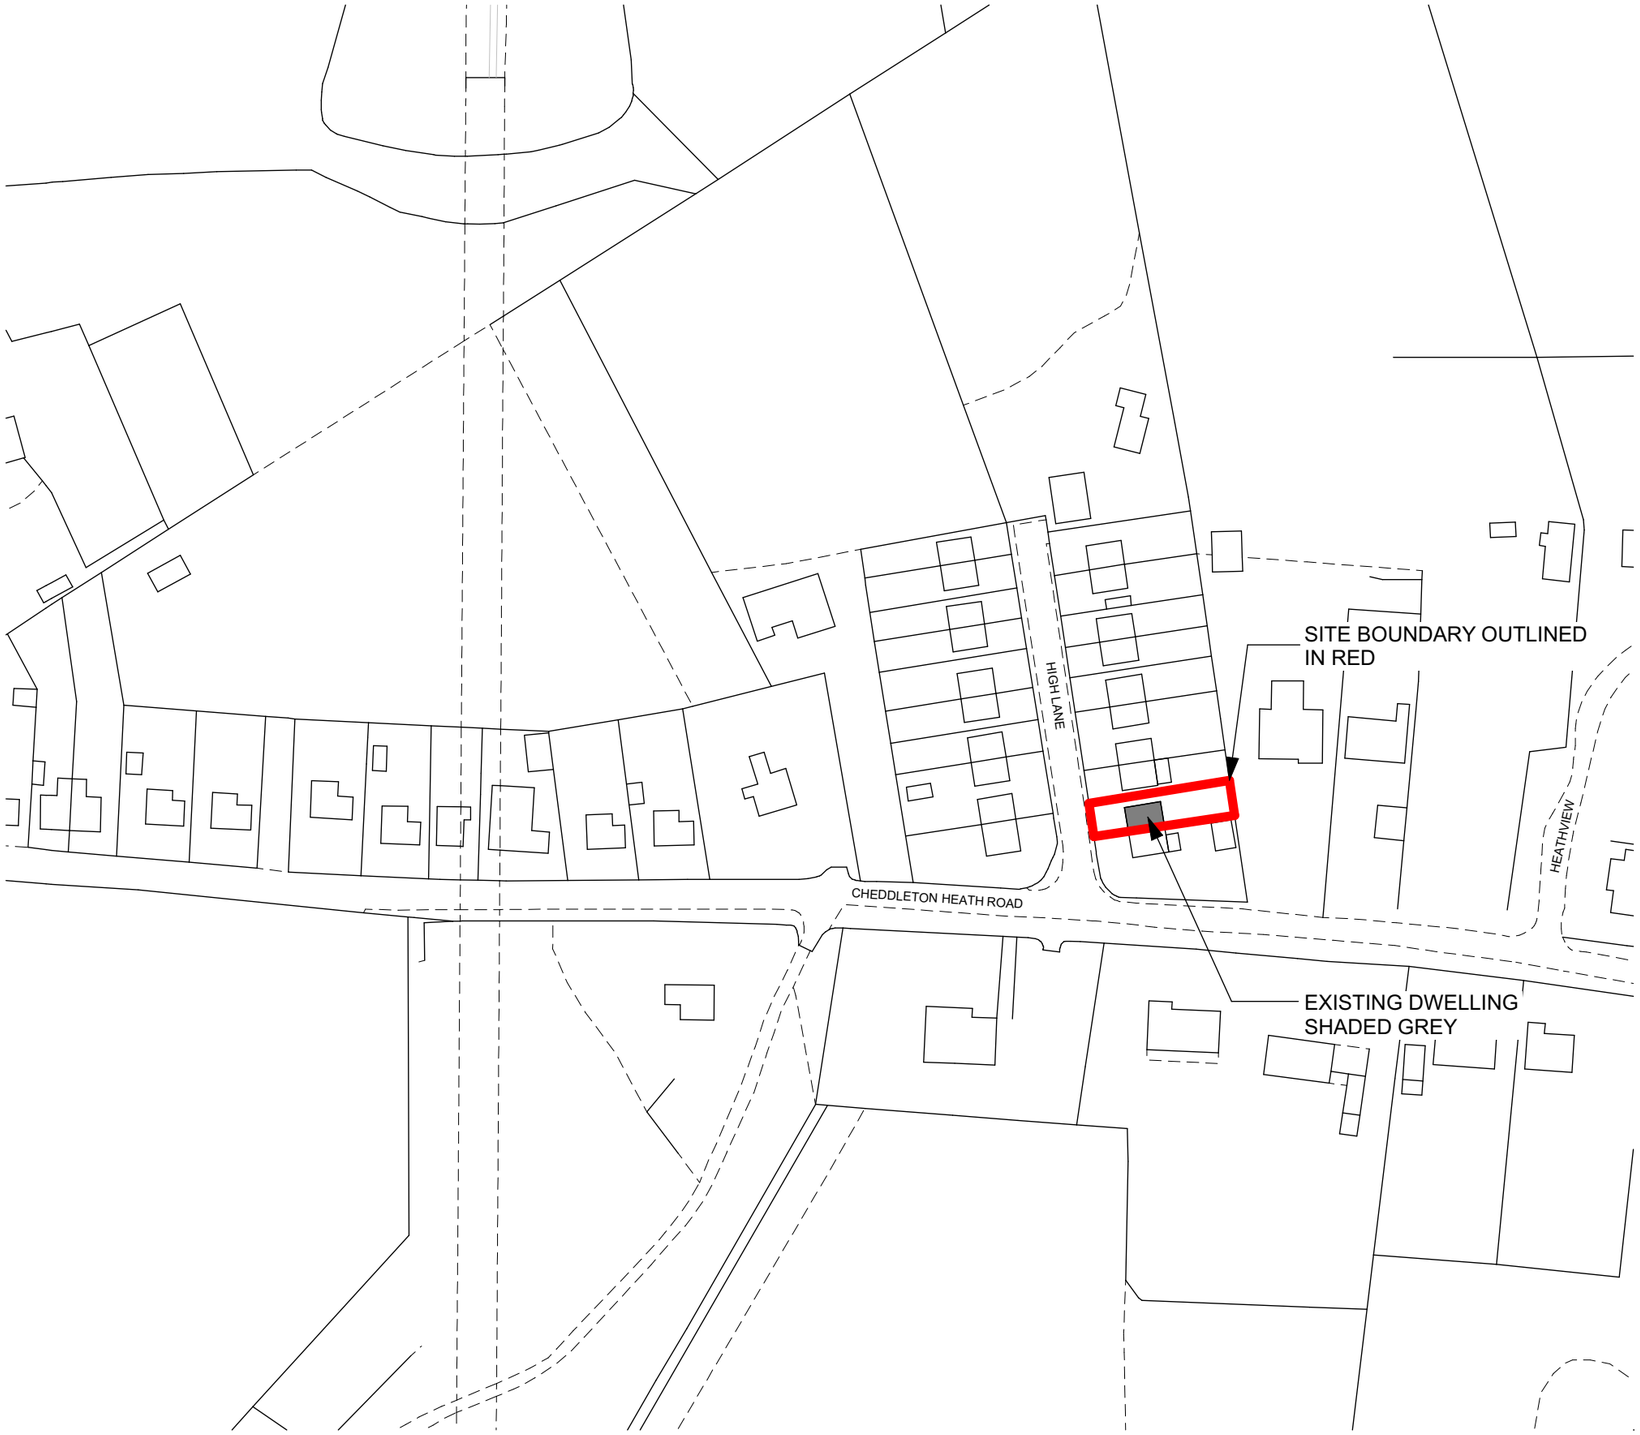


N

1:1250

LOCATION PLAN

DATE.
19/04/2016

DRAWING OWNER.
MR. TREVOR TURNER

PROJECT.
PROPOSED SINGLE STOREY REAR EXTENSION

PROPERTY ADDRESS.
19 HIGH LANE, CHEDDLETON HEATH, STAFFS, ST13 7DY

SCALE.
1:1250

CURRENT REVISION.

DRAWING TITLE.
LOCATION PLAN

DRAWING NUMBER.
TT-01-03

A3

PLANNING