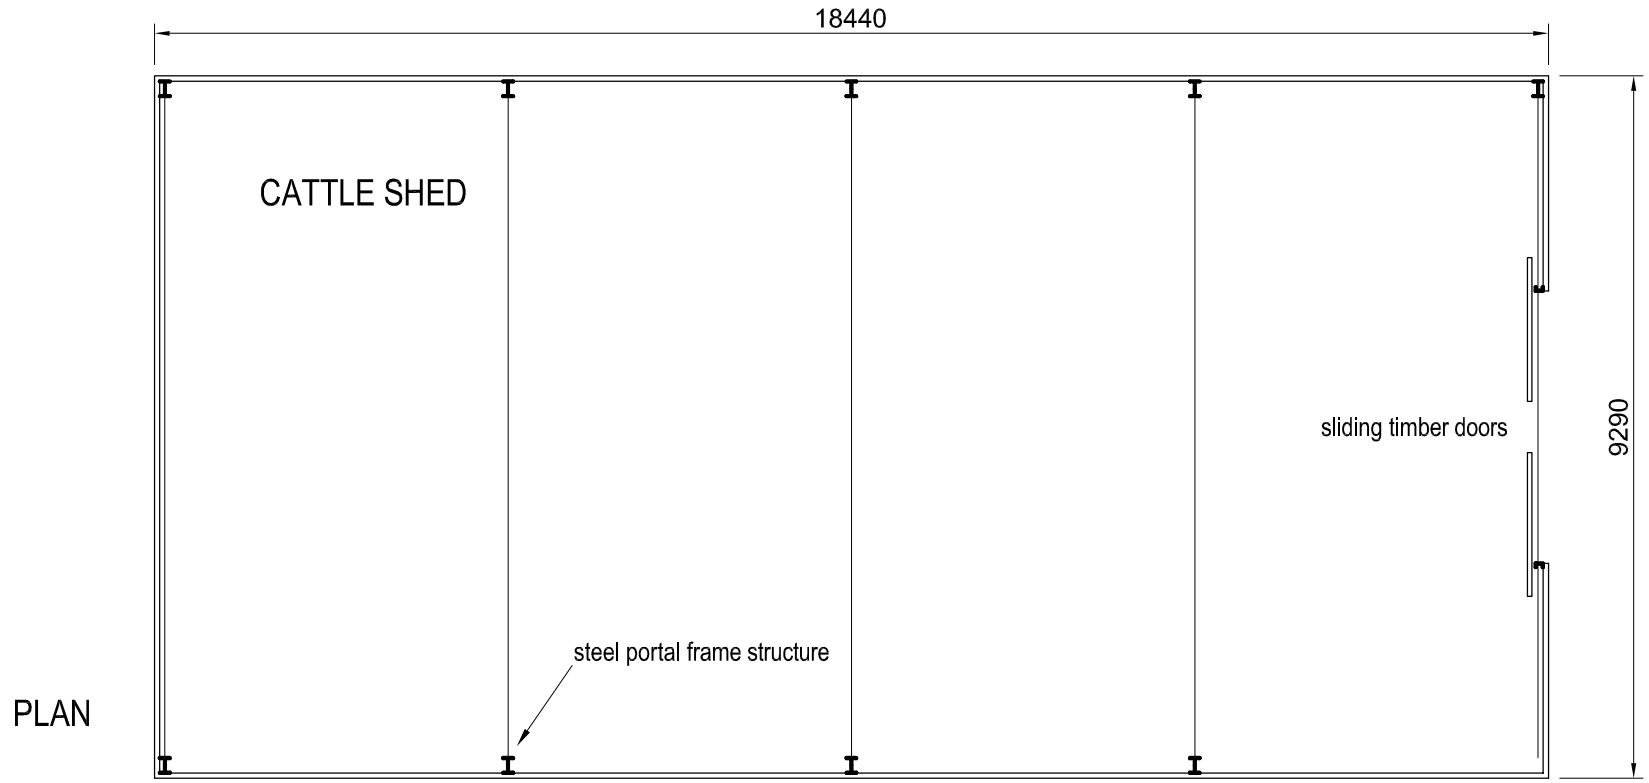

PLAN

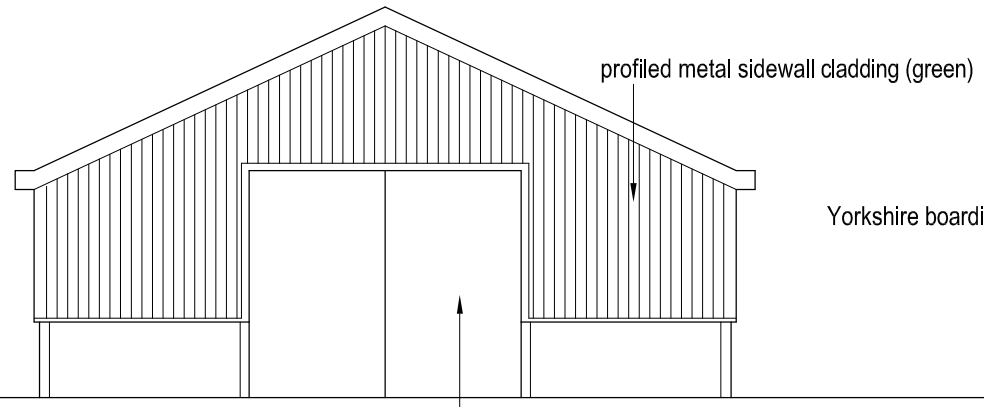

WEST ELEVATION

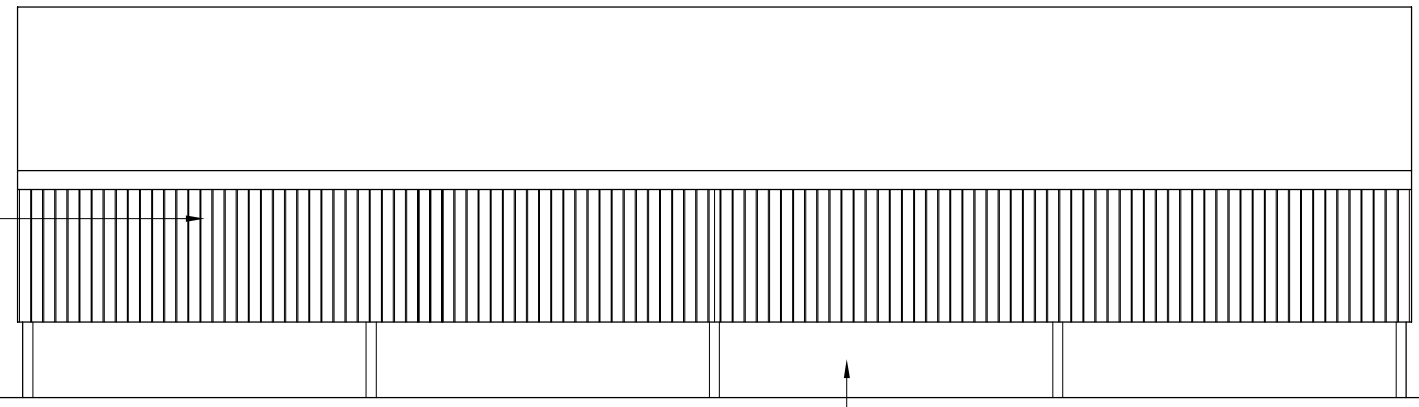

SOUTH ELEVATION

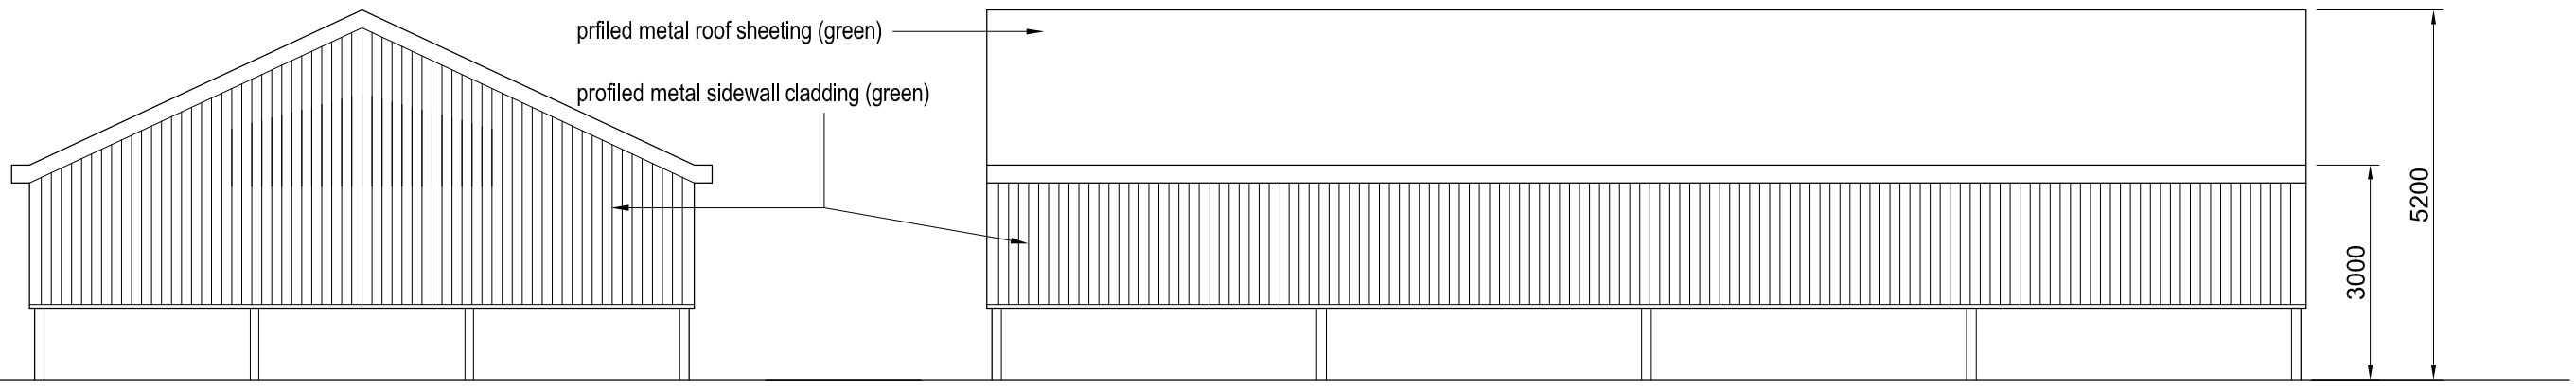

EAST ELEVATION

NORTH ELEVATION

Revisions		
A	Roof pitch rev	23.03.16
B	Height of building reduced	07.04.16

0 1 2 3 4 5m

job Gibraltar Farm, Longsdon
Proposed Replacement Cattle Shed

title Plan and Elevations as Proposed

date 22.03.16 scale 1/100 @ A3 dwg. no. GF-20 rev. B

Ian Ankers architecture
Building and Design Consultants
Ryecroft Farm, Rushton Spencer, Macclesfield, SK11 0RP
t 01260 546944
e ian@iankers.co.uk
w www.iankers.co.uk