Revisions

. | . | .

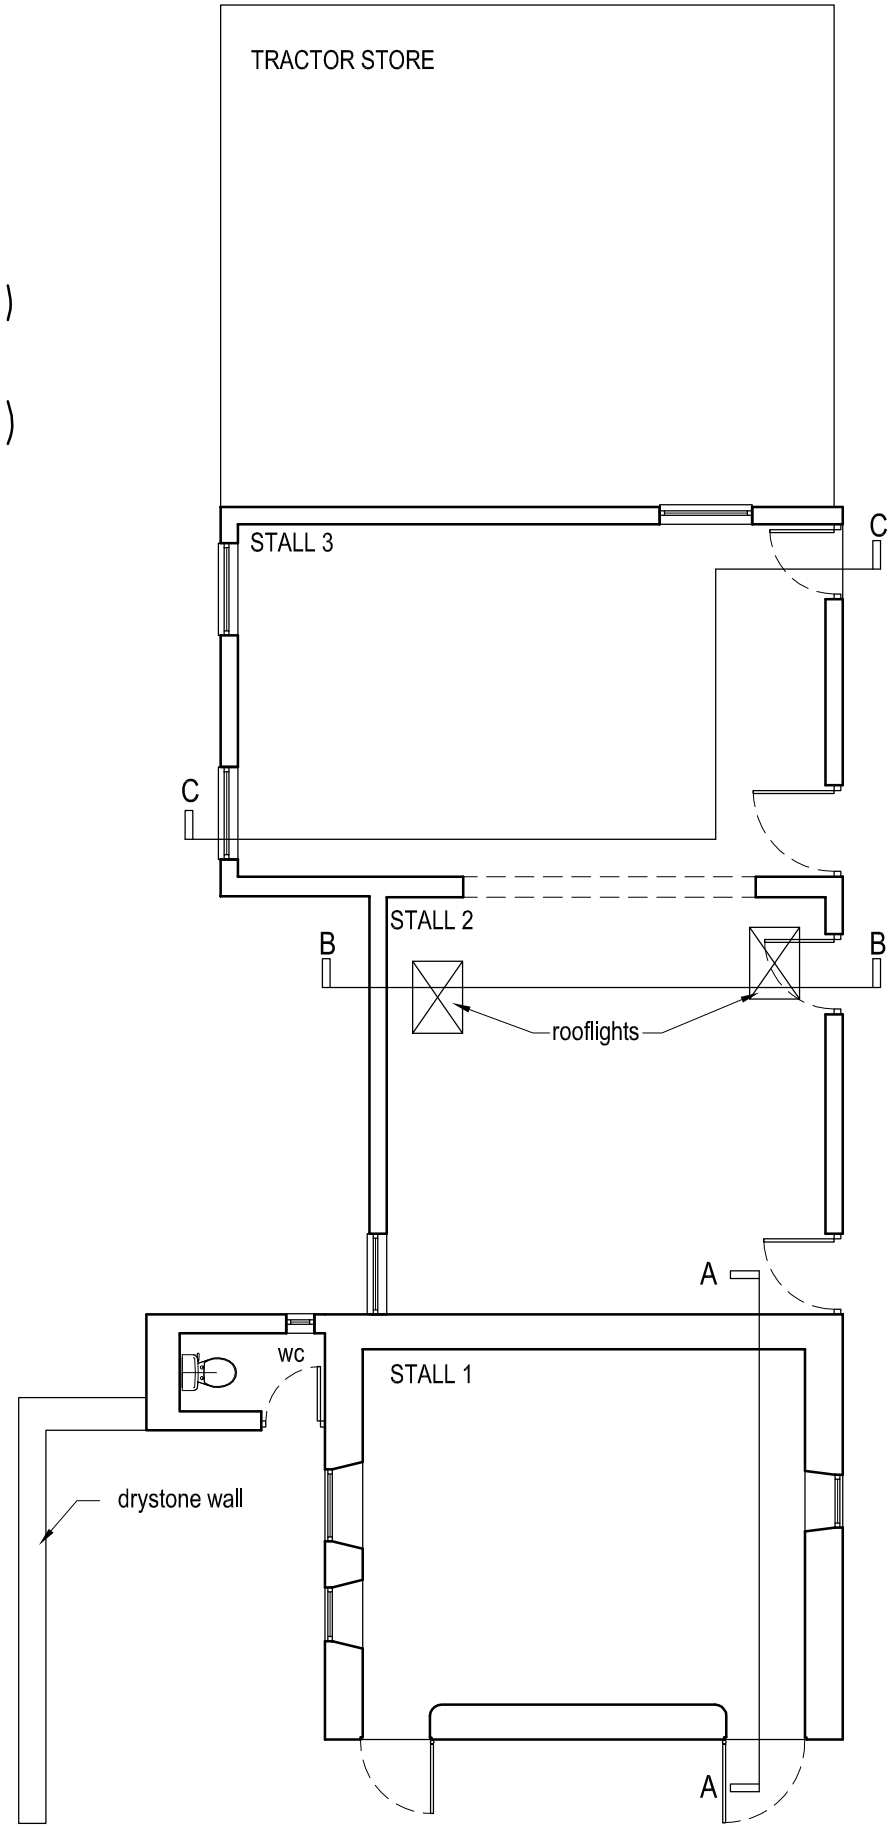

GROUND FLOOR PLAN

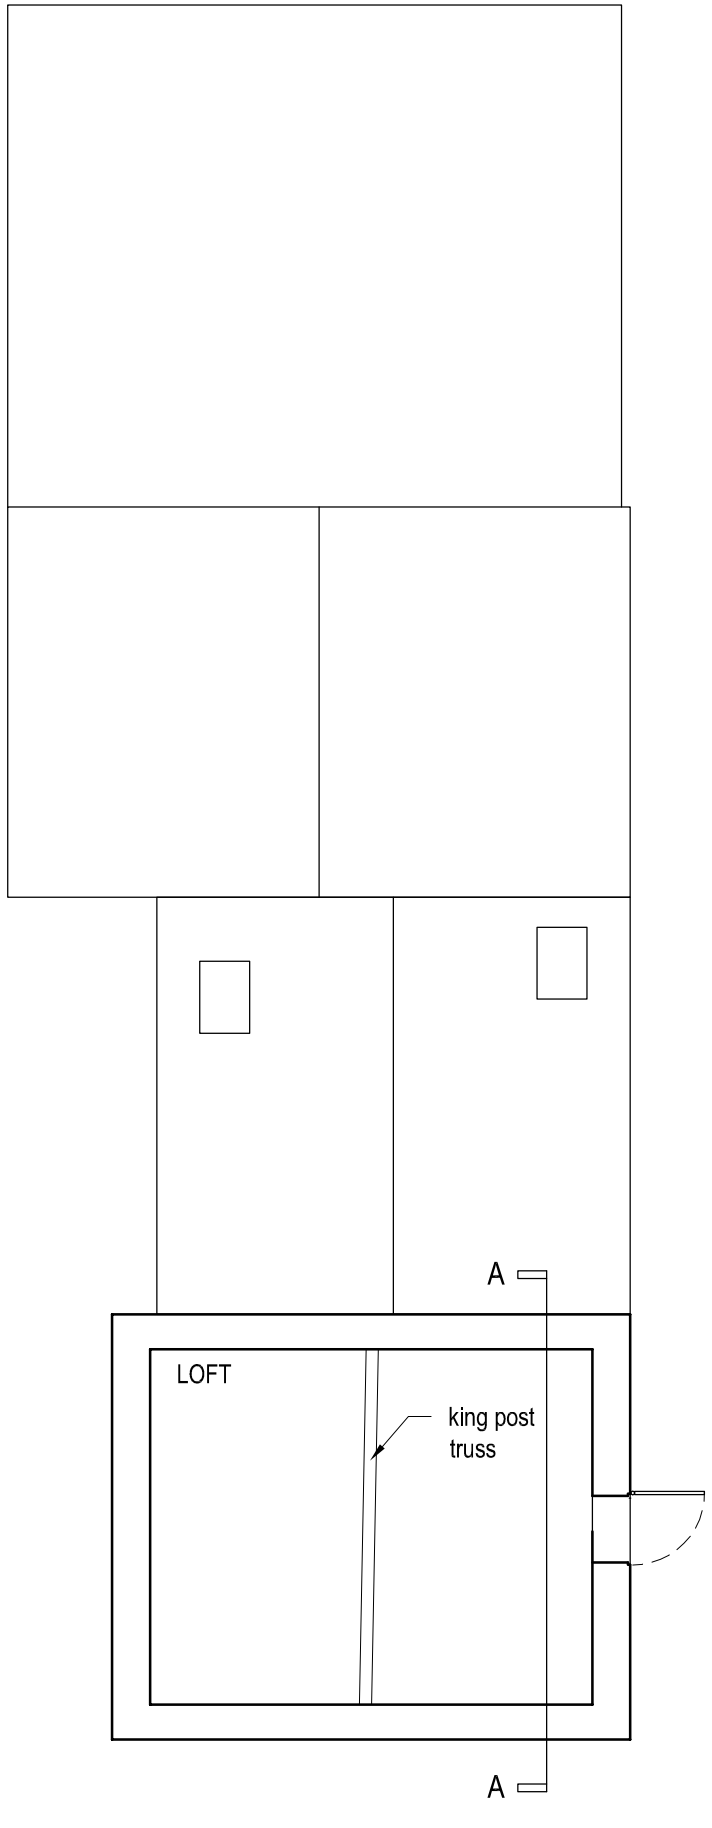

FIRST FLOOR PLAN

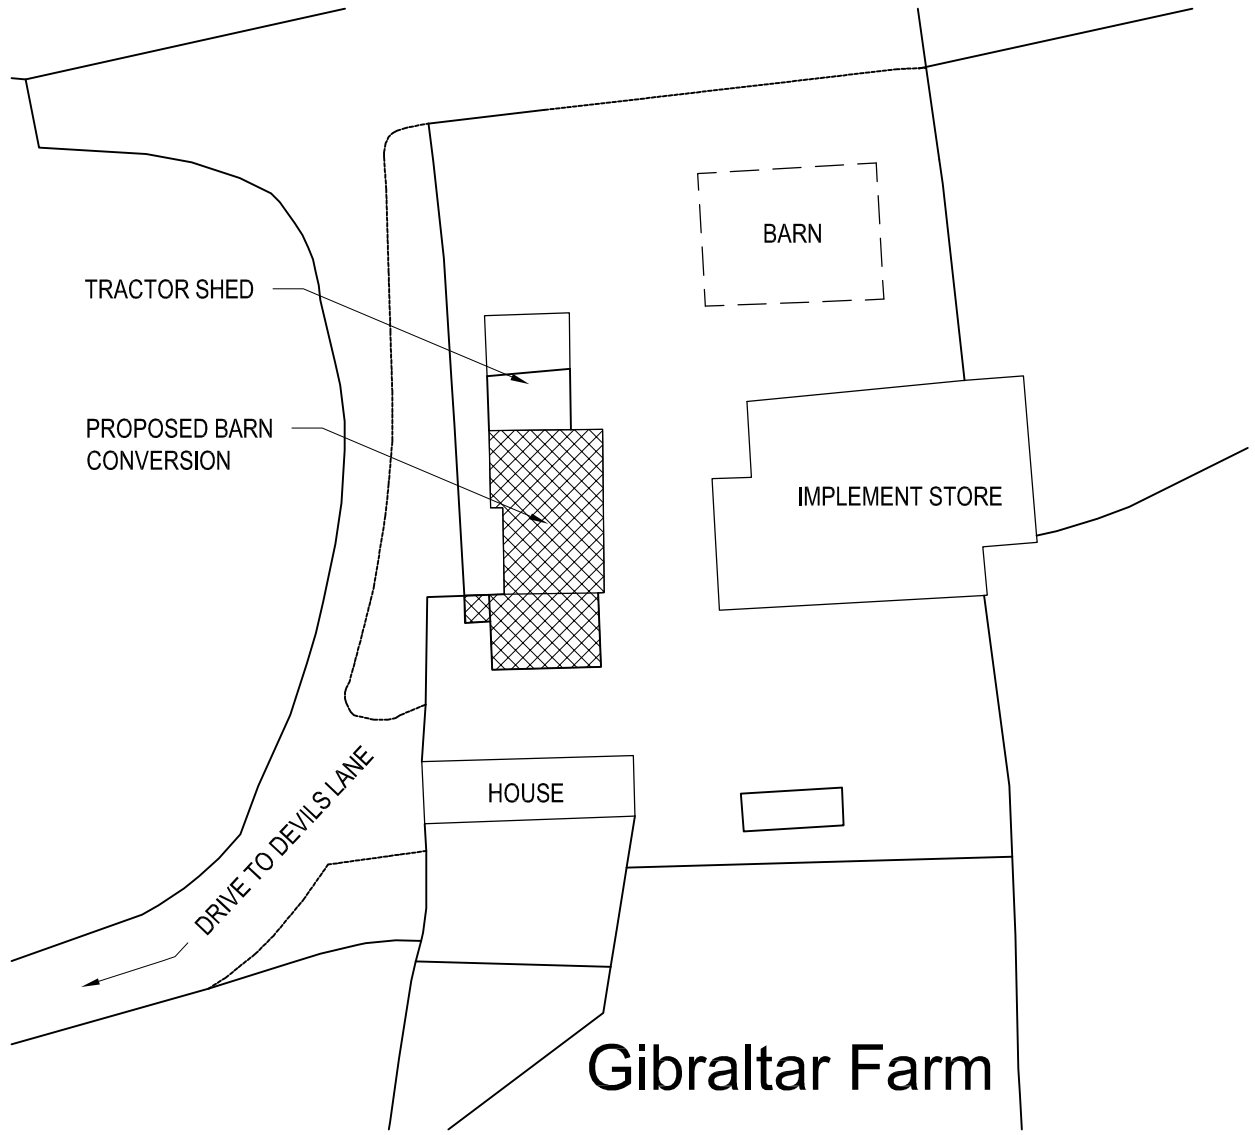

SITE PLAN (1:500)

job Gibraltar Farm
Barn Conversion

title Floor Plans and Site Plan as Existing

date	scale	dwg. no.	rev.
12.04.16	1/100 & 1:500 @ A3	GFB-01	.

Ian Ankers architecture
Building and Design Consultants
Ryecroft Farm, Rushton Spencer, Macclesfield, SK11 0RP
t 01260 546944
e ian@iankers.co.uk
w www.iankers.co.uk

0 1 2 3 4 5m