Revisions

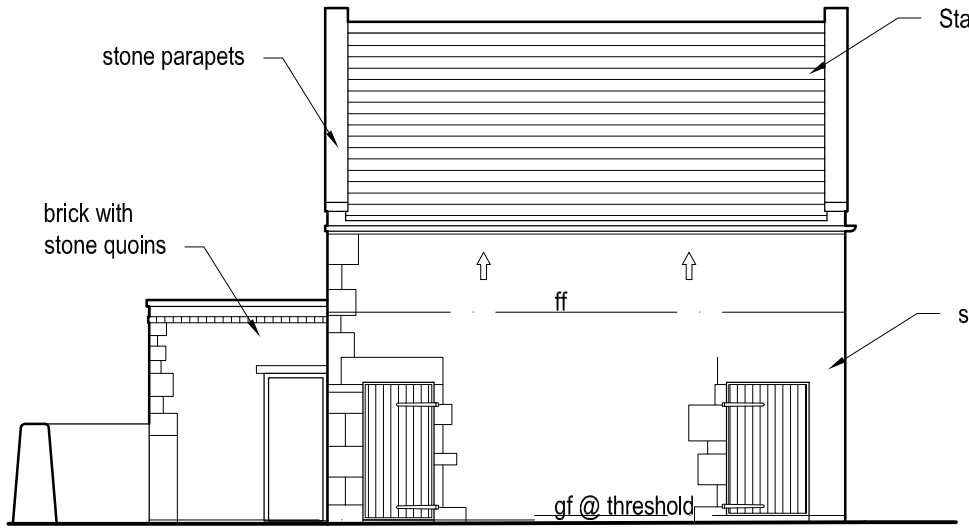

SOUTH ELEVATION

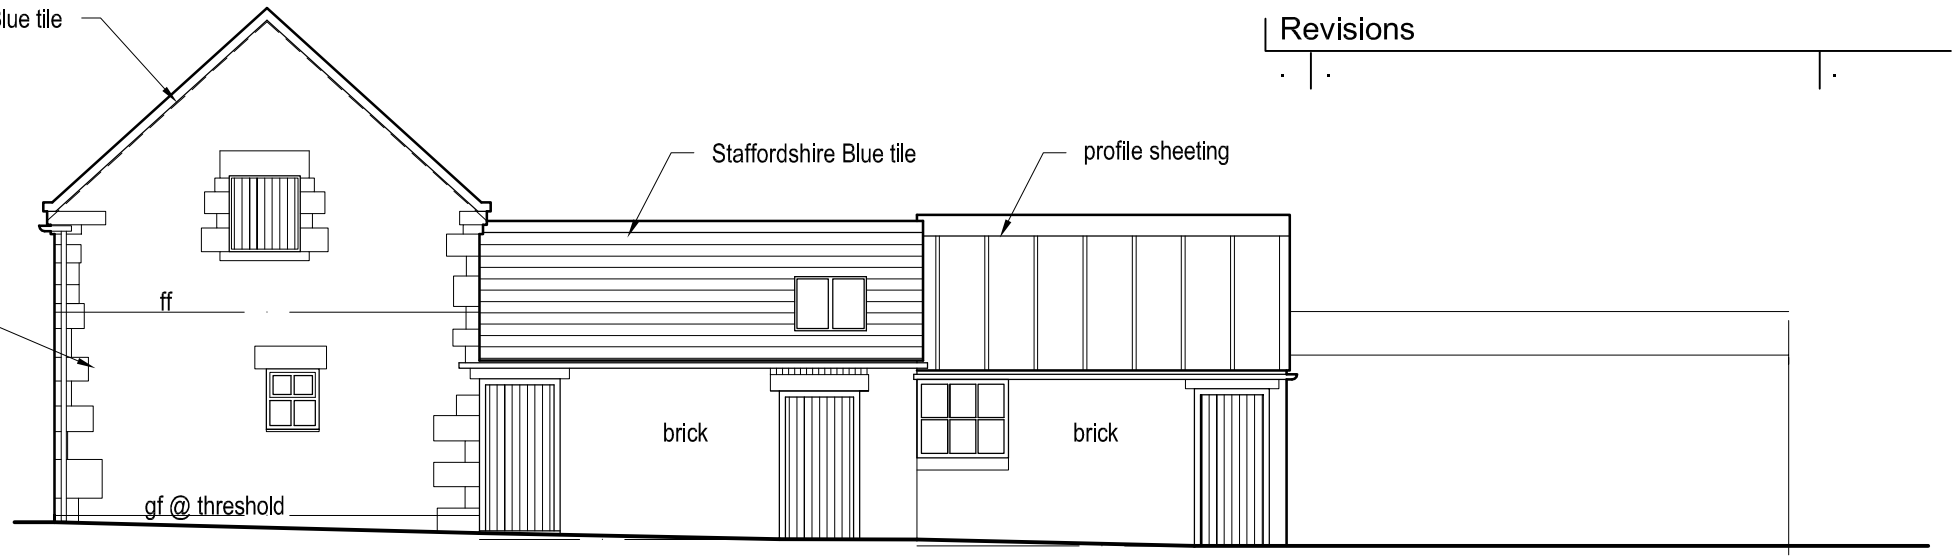

EAST ELEVATION

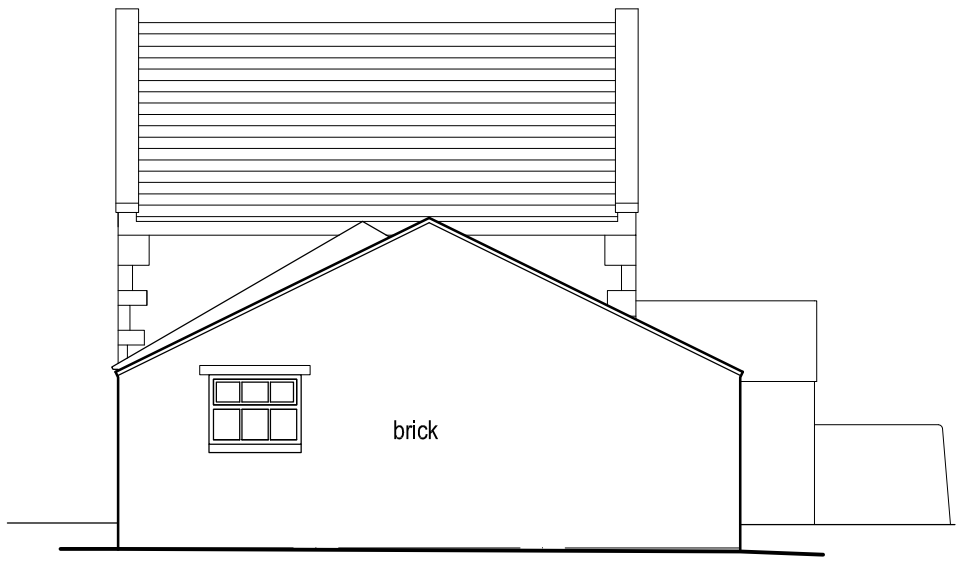

NORTH ELEVATION
(tractor shed omitted for clarity)

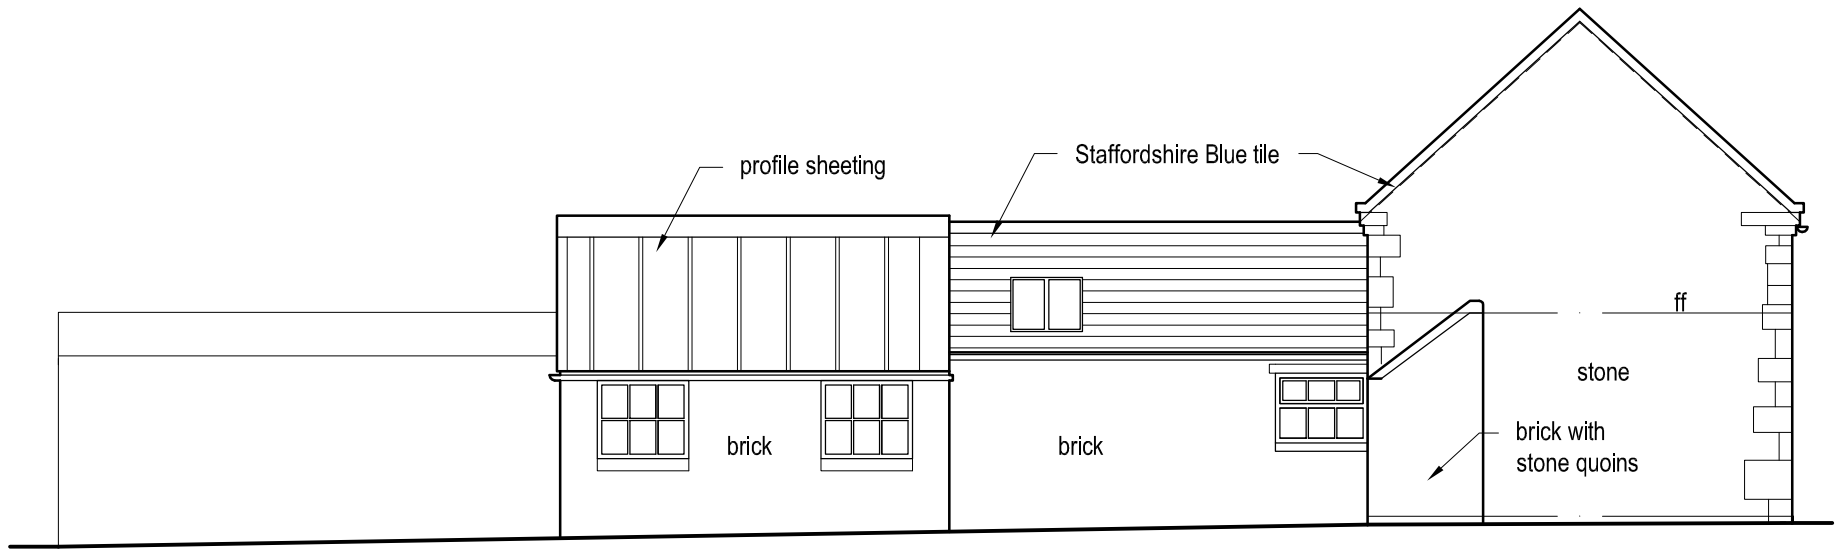

WEST ELEVATION

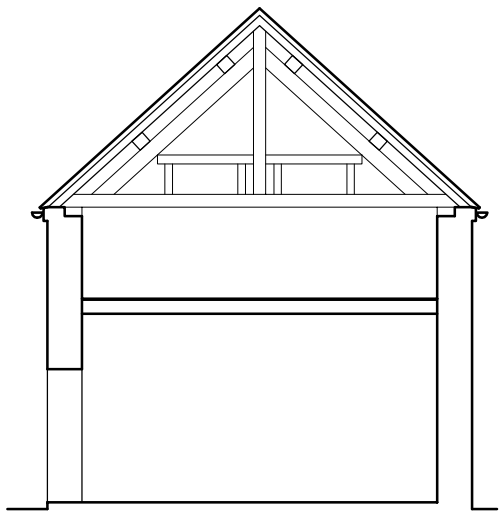

SECTION A-A

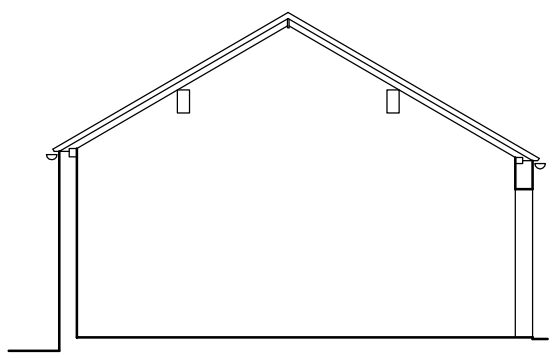

SECTION B-B

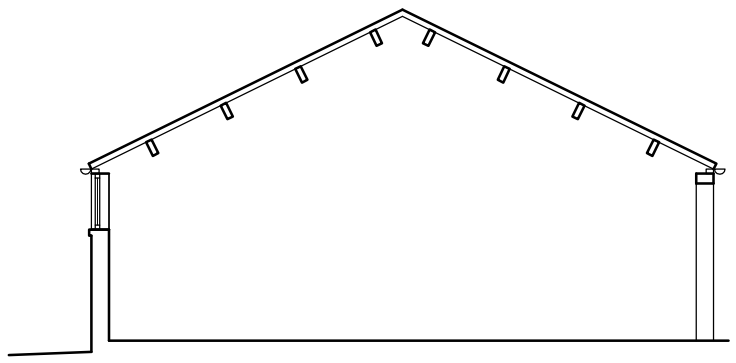

SECTION C-C

0 1 2 3 4 5m

job	Gibraltar Farm Barn Conversion		
title	elevations and Sections as Proposed		
date 17.08.15	scale 1/100 @ A3	dwg. no. GFB-02	rev. .

Ian Ankers architecture
Building and Design Consultants
Ryecroft Farm, Rushton Spencer, Macclesfield, SK11 0RP
t 01260 546944
e ian@iananders.co.uk
w www.iananders.co.uk