Revisions		
A	Internal Layout revisions	18.04.16

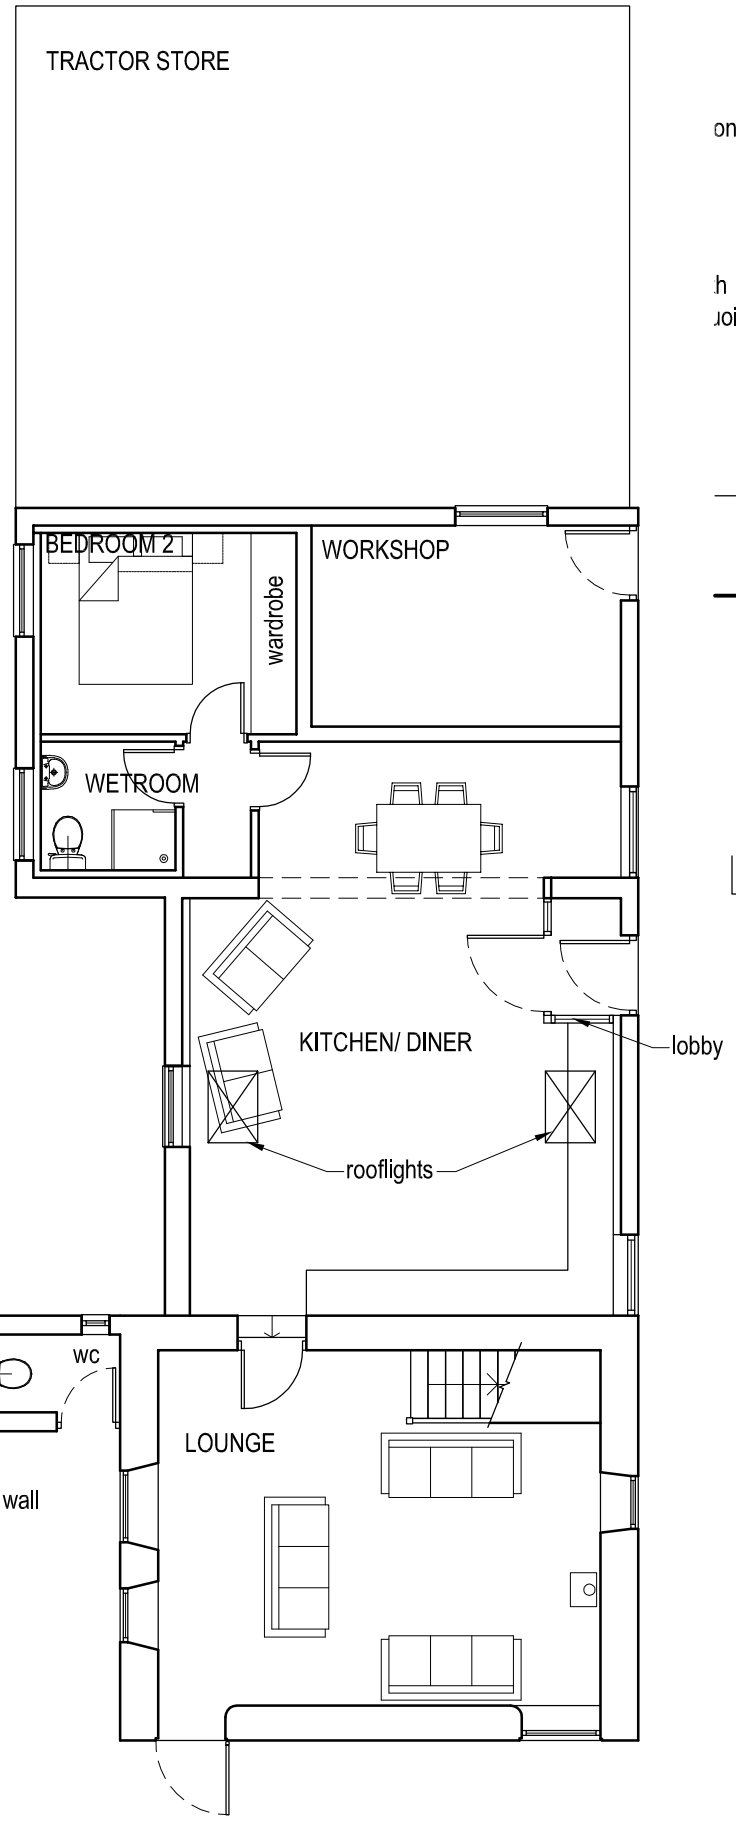

GROUND FLOOR PLAN

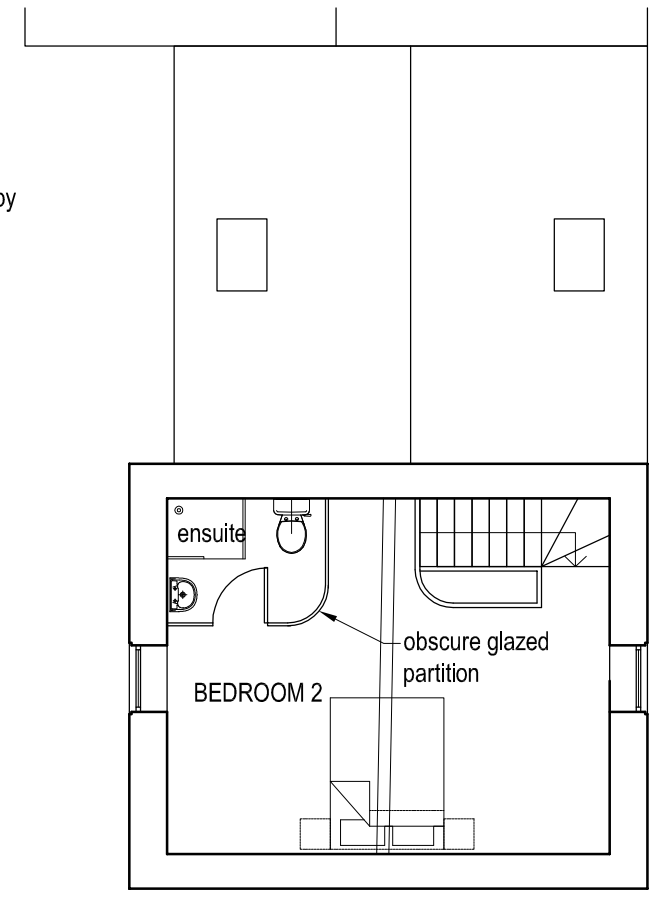

FIRST FLOOR PLAN

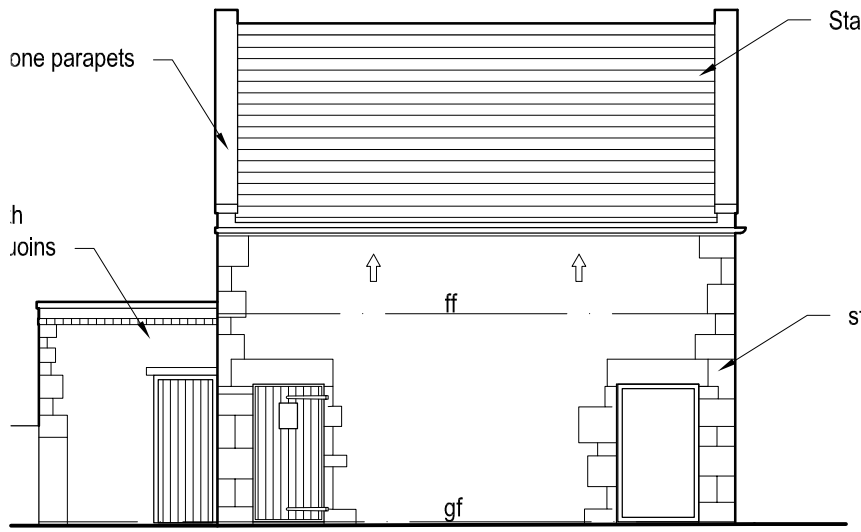

SOUTH ELEVATION

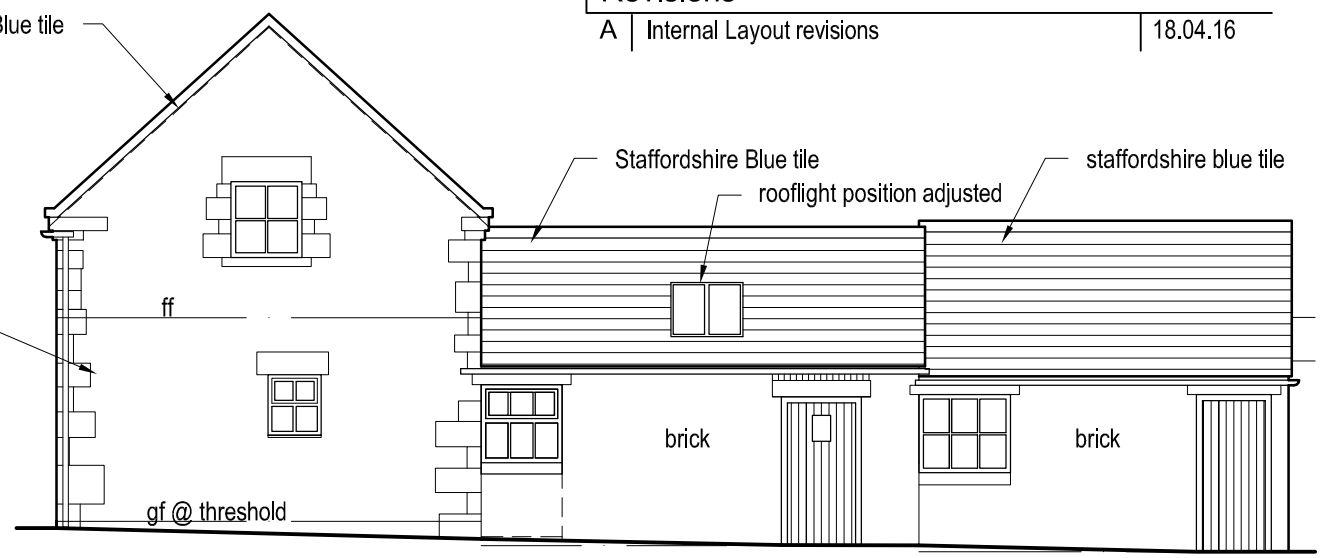

EAST ELEVATION

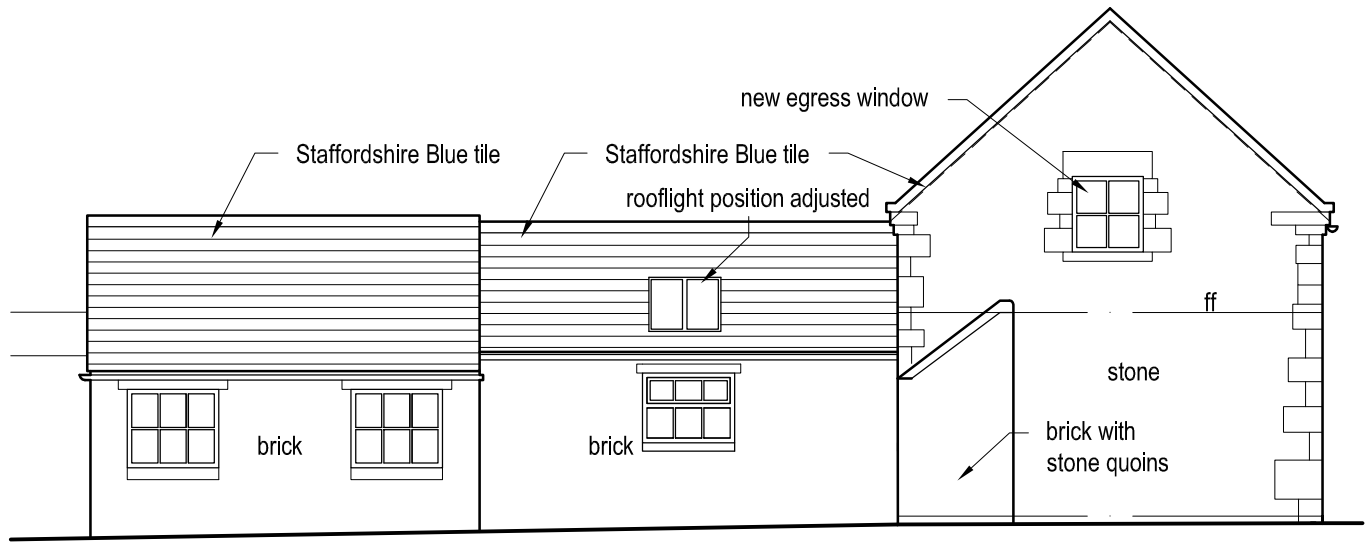

WEST ELEVATION

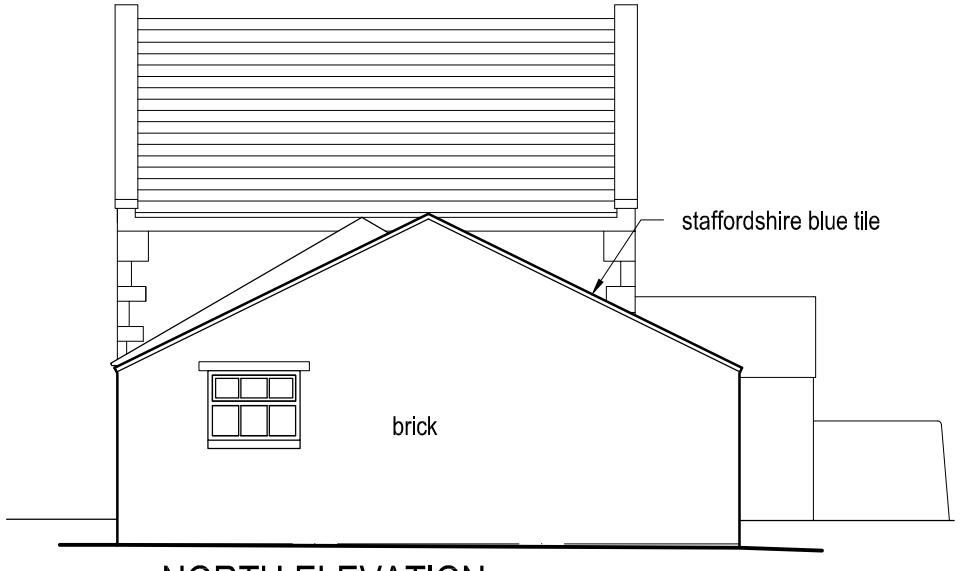

NORTH ELEVATION
(tractor shed omitted for clarity)

0 1 2 3 4 5m

job	Gibraltar Farm Barn Conversion
title	Floor Plans and Elevations as Proposed
date	12.04.16
scale	1/100 @ A3
dwg. no.	GFB-03
rev.	A

Ian Ankers architecture
Building and Design Consultants
Ryecroft Farm, Rushton Spencer, Macclesfield, SK11 0RP
t 01260 546944
e ian@iananders.co.uk
w www.iananders.co.uk