ROBert L FORD

private architectural practitioner and rural development consultant

PARKSIDE PARK ROAD LEEK STAFFORDSHIRE ST13 8JT

robiford@btopenworld.com / **01538 398290 / 07969 68 68 86**

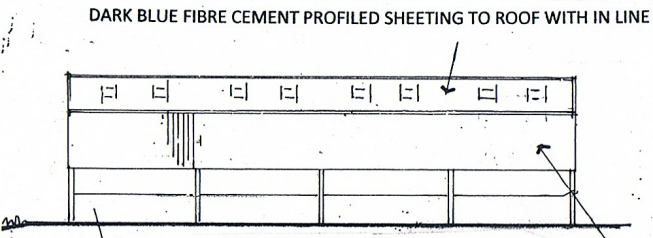

DRAWING NO. **TRSAg2016 02 SITE PLAN / ELEVATIONS** SCALE 1:500 / 1:200 (elevations) @A3

PROPOSED PORTAL FRAMED BUILDING TO HOUSE CATTLE (REARING AND FINISHING BEEF) AT **THOMPSON FARM** RUSHTON SPENCER STAFFORDSHIRE SK11 0RR

03 2016