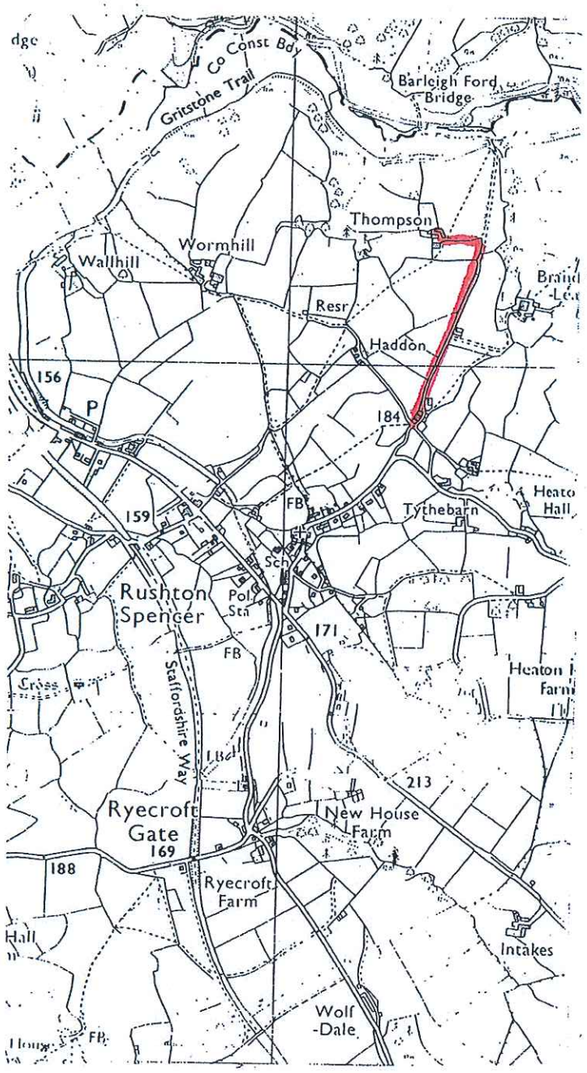

TRACKWAY TO PUBLIC ROAD 1:12,500

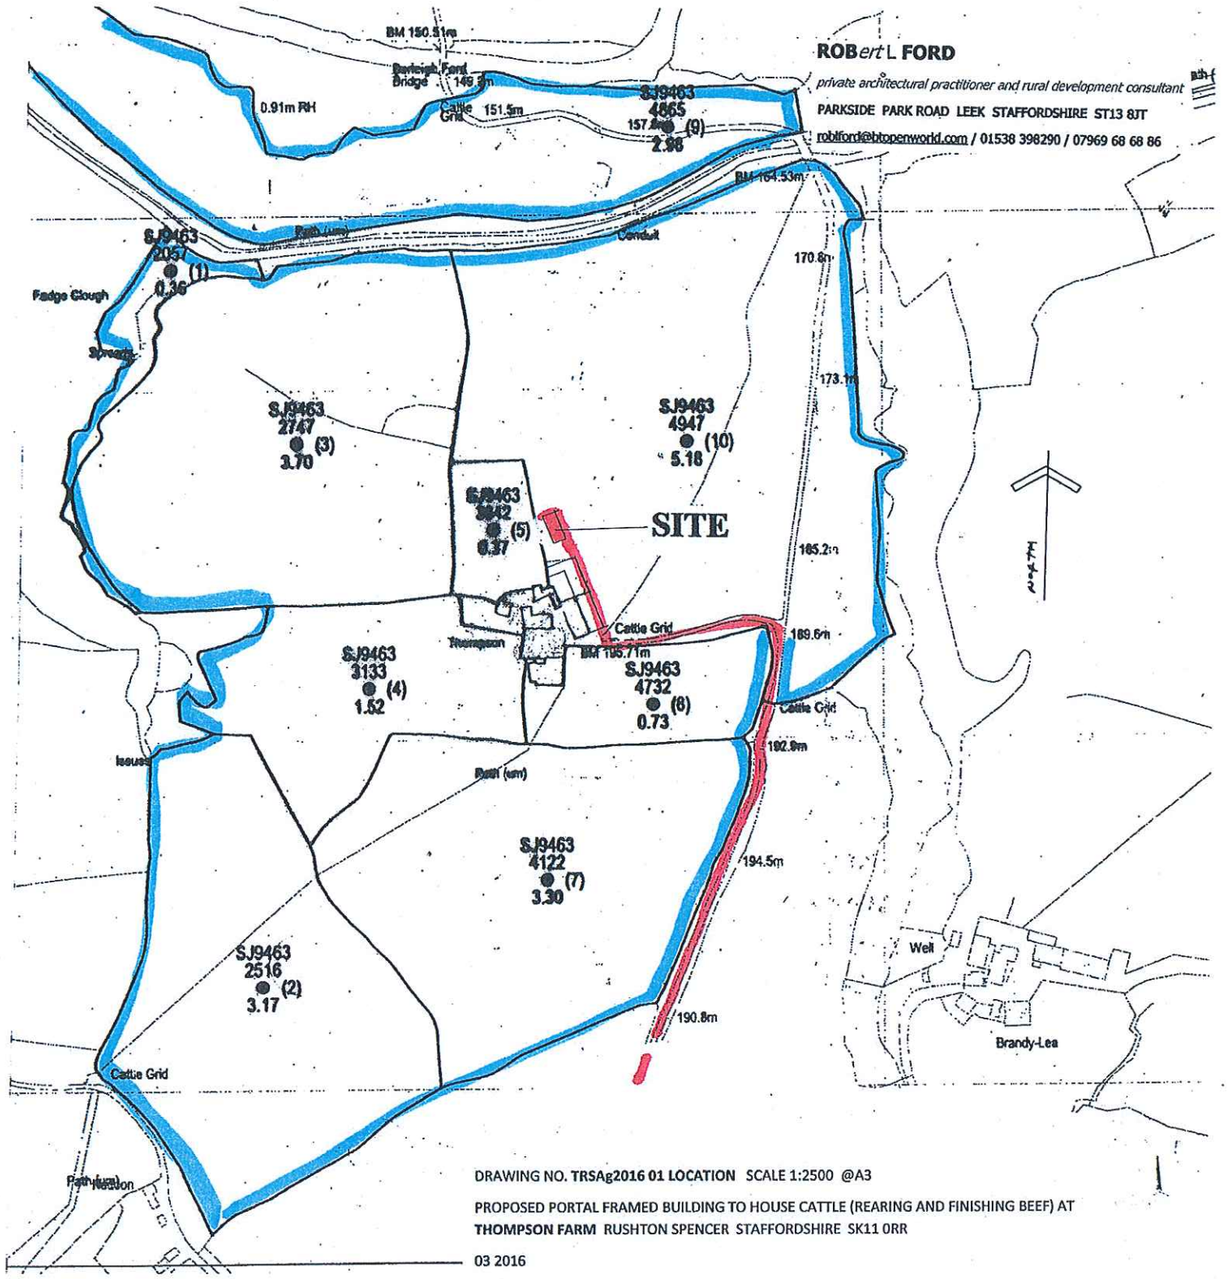

DRAWING NO. **TRSAg2016 01 LOCATION** SCALE 1:2500 @A3

PROPOSED PORTAL FRAMED BUILDING TO HOUSE CATTLE (REARING AND FINISHING BEEF) AT **THOMPSON FARM** RUSHTON SPENCER STAFFORDSHIRE SK11 0RR

03 2016

ROB*ert* L **FORD**

private architectural practitioner and rural development consultant

PARKSIDE PARK ROAD LEEK STAFFORDSHIRE ST13 8JT

robiford@btopenworld.com / 01538 398290 / 07969 68 68 86